


2695-NRP

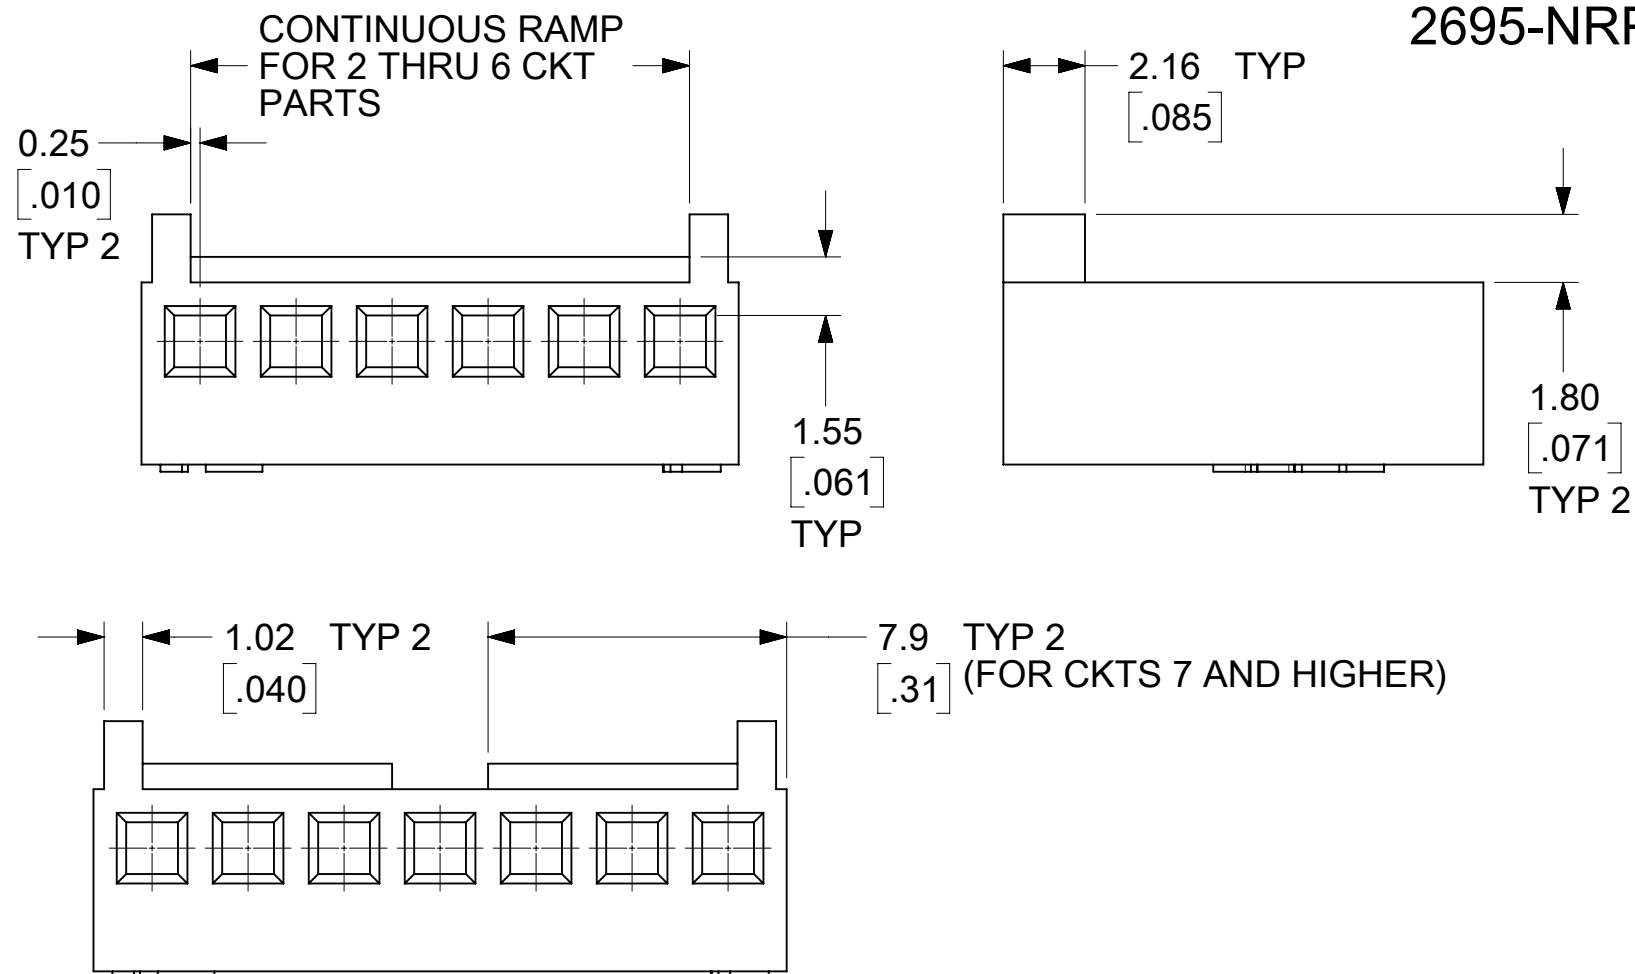

- | | | | | | | | | | | | | | |
|---|--------|---------|--|---|--|-----------------------|--|----------------------------------|--|--------------------------------|---------------------|----------------------------|--|
| THIS DRAWING CONTAINS INFORMATION THAT IS PROPRIETARY TO MOLEX ELECTRONIC TECHNOLOGIES, LLC AND SHOULD NOT BE USED WITHOUT WRITTEN PERMISSION | | | | | | | | | | | | | |
| DIMENSION UNITS | | SCALE | | CURRENT REV DESC: REMOVED OBSOLETE PART NUMBERS AS PER PCN#515422 | | | molex | | | | | | |
| mm | | 5:1 | | | | | | | | | | | |
| GENERAL TOLERANCES (UNLESS SPECIFIED) | | | | | | | KK 2.54/.100 CRIMP HOUSING
2695 SERIES HALOGEN FREE | | | | | | |
| | MM | INCH | | | | | | | | | | | |
| 4 PLACES | ± | ± | | | | | | | | | | | |
| 3 PLACES | ± | ± 0.005 | | EC NO: 799673 | | | PRODUCT CUSTOMER DRAWING | | | | | | |
| 2 PLACES | ± 0.13 | ± 0.01 | | DRWN: MADHAM5 2024/09/17 | | | | | | | | | |
| 1 PLACE | ± 0.25 | ± | | CHK'D: GGA 2024/11/07 | | | | | | | | | |
| 0 PLACES | ± | ± | | APPR: GGA 2024/11/07 | | | DOCUMENT NUMBER

26950000-SD | | | DOC TYPE

PSD | DOC PART

000 | REVISION

A4 | |
| ANGULAR TOL | | ± 0.5 ° | | INITIAL REVISION: | | | | | | | | | |
| DRAFT WHERE APPLICABLE
MUST REMAIN
WITHIN DIMENSIONS | | | | THIRD ANGLE PROJECTION
 | | DRAWING

C-SIZE | SERIES

2695 | MATERIAL NUMBER

SEE CHART | | CUSTOMER

GENERAL MARKET | | SHEET NUMBER

1 OF 2 | |
| | | | | | | | | | | | | | |
| | | | | APPR: FSMITH 2017/06/09 | | | | | | | | | |

molex

KK 2.54/.100 CRIMP HOUSING
2695 SERIES HALOGEN FREE

PRODUCT CUSTOMER DRAWING

DOCUMENT NUMBER	DOC TYPE	DOC PART	REVISION
-----------------	----------	----------	----------

26950000-SD	PSD	000	A4
-------------	-----	-----	----

IAL NUMBER	CUSTOMER	SHEET NUMBER
EE CHART	GENERAL MARKET	1 OF 2

EE CHART	GENERAL MARKET	1 OF 2
----------	----------------	--------

	12	11	10	9	8	7	6	5	4	3		2	1
	2695-N			2695-NR			2695-NRP			2695-NRP-BK			
	PART NUMBER	ENGINEERING NUMBER	VOID	PART NUMBER	ENGINEERING NUMBER	VOID	PART NUMBER	ENGINEERING NUMBER	VOID	PART NUMBER	ENGINEERING NUMBER	VOID	
	22-01-2021	2695-2		22-01-2027	2695-2R		22-01-3027*	2695-2RP		~~50-29-1557~~	~~2695-2RP-BK~~	VO	
	22-01-2031	2695-3		22-01-2037	2695-3R		22-01-3037*	2695-3RP		50-29-1558	2695-3RP-BK		
	22-01-2041	2695-4		22-01-2047	2695-4R		22-01-3047*	2695-4RP		50-29-1559	2695-4RP-BK		
	22-01-2051	2695-5		22-01-2057	2695-5R		22-01-3057	2695-5RP		50-29-1560	2695-5RP-BK		
	22-01-2061	2695-6		22-01-2067	2695-6R		22-01-3067	2695-6RP		50-29-1561	2695-6RP-BK		
	22-01-2071	2695-7		22-01-2077	2695-7R		22-01-3077	2695-7RP		50-29-1562	2695-7RP-BK		
	22-01-2081	2695-8		22-01-2087	2695-8R		22-01-3087	2695-8RP		50-29-1563	2695-8RP-BK		
	22-01-2091	2695-9		22-01-2097	2695-9R		22-01-3097	2695-9RP		50-29-1564	2695-9RP-BK		
	22-01-2101	2695-10		22-01-2107	2695-10R		22-01-3107	2695-10RP		50-29-1565	2695-10RP-BK		
	22-01-2111	2695-11		22-01-2117	2695-11R		22-01-3117	2695-11RP		50-29-1566	2695-11RP-BK		
	22-01-2121	2695-12		22-01-2127	2695-12R		22-01-3127	2695-12RP		50-29-1567	2695-12RP-BK		
	22-01-2131	2695-13		22-01-2137	2695-13R		22-01-3137	2695-13RP		50-29-1568	2695-13RP-BK		
	22-01-2141	2695-14		22-01-2147	2695-14R		22-01-3147	2695-14RP		50-29-1569	2695-14RP-BK		
	22-01-2151	2695-15		22-01-2157	2695-15R		22-01-3157	2695-15RP		50-29-1570	2695-15RP-BK		
	22-01-2161	2695-16		22-01-2167	2695-16R		22-01-3167	2695-16RP		50-29-1571	2695-16RP-BK		

*REFER NOTE 4 FOR PACKAGING INFORMATION PERTAINING TO 22013027, 22013037, 22013047

2695 - N * *

NO OF CIRCUITS

VOID LOCATION
SEE CHART

OPTION CODE

	RAMP	POLARIZING RIBS	MATERIAL
BLANK	NO	NO	NOTE 1A
R	YES	NO	NOTE 1A
RP	YES	YES	NOTE 1A
RP-BK	YES	YES	NOTE 1B

THIS DRAWING CONTAINS INFORMATION THAT IS PROPRIETARY TO MOLEX ELECTRONIC TECHNOLOGIES, LLC AND SHOULD NOT BE USED WITHOUT WRITTEN PERMISSION

DIMENSION UNITS

mm

SCALE

1:1

GENERAL TOLERANCES
(UNLESS SPECIFIED)

	MM	INCH
4 PLACES	±	±
3 PLACES	±	± 0.005
2 PLACES	± 0.13	± 0.01
1 PLACE	± 0.25	±
0 PLACES	±	±
ANGULAR TOL	± 0.5 °	

DRAFT WHERE APPLICABLE
MUST REMAIN
WITHIN DIMENSIONS

THIRD ANGLE PROJECTION

CURRENT REV DESC: REMOVED OBSOLETE PART
NUMBERS AS PER PCN#515422

EC NO: 799673

DRWN: MADHAM5

CHK'D: GGA

APPR: GGA

2024/09/17

2024/11/07

2024/11/07

INITIAL REVISION:

DRWN: JQUILES

APPR: FSMITH

2017/06/02

2017/06/09

DOCUMENT NUMBER

26950000-SD

DOC TYPE

PSD

DOC PART

000

REVISION

A4

MATERIAL NUMBER

SEE CHART

CUSTOMER

GENERAL MARKET

SHEET NUMBER

2 OF 2

C-SIZE

2695

DOCUMENT STATUS	P1	RELEASE DATE	2024/11/07	12:38:27
-----------------	----	--------------	------------	----------

12

11

10

9

8

7

6

5

4

3

2

1

FORMAT: Engineering Drawing - C

REVISION: E1

DATE: 2024/09/01

12

11

10

9

8

7

6

5

4

3

2

1