


2695-NRP

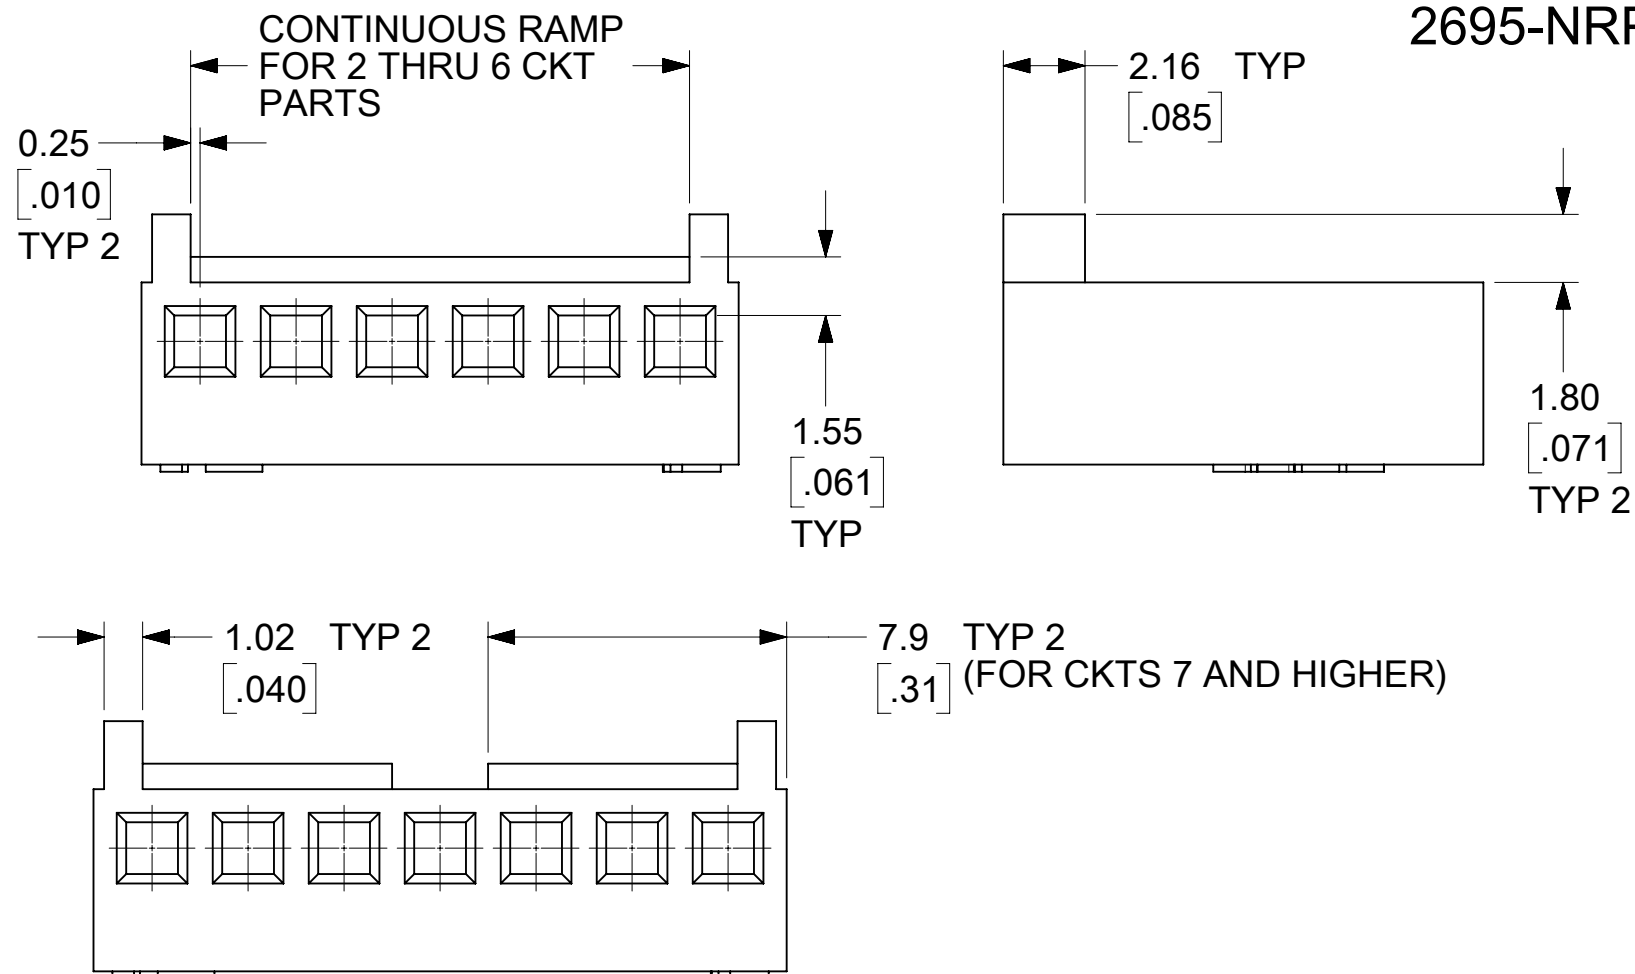

- | | | | | | | | | | | | | | |
|---|--------|---------|--|---|--|---------|--|-----------------|--|----------------|----------|--------------|--|
| THIS DRAWING CONTAINS INFORMATION THAT IS PROPRIETARY TO MOLEX ELECTRONIC TECHNOLOGIES, LLC AND SHOULD NOT BE USED WITHOUT WRITTEN PERMISSION | | | | | | | | | | | | | |
| DIMENSION UNITS | | SCALE | | CURRENT REV DESC: REMOVED OBSOLETE PART NUMBERS AS PER PCN#515422 | | | molex | | | | | | |
| mm | | 5:1 | | | | | | | | | | | |
| GENERAL TOLERANCES (UNLESS SPECIFIED) | | | | | | | KK 2.54/.100 CRIMP HOUSING
2695 SERIES HALOGEN FREE | | | | | | |
| | MM | INCH | | | | | | | | | | | |
| 4 PLACES | ± | ± | | | | | | | | | | | |
| 3 PLACES | ± | ± 0.005 | | EC NO: 799673 | | | PRODUCT CUSTOMER DRAWING | | | | | | |
| 2 PLACES | ± 0.13 | ± 0.01 | | DRWN: MADHAM5 2024/09/17 | | | | | | | | | |
| 1 PLACE | ± 0.25 | ± | | CHK'D: GGA 2024/11/07 | | | | | | | | | |
| 0 PLACES | ± | ± | | APPR: GGA 2024/11/07 | | | DOCUMENT NUMBER | | | DOC TYPE | DOC PART | REVISION | |
| ANGULAR TOL ± 0.5 ° | | | | INITIAL REVISION: | | | 26950000-SD | | | PSD | 000 | A4 | |
| DRAFT WHERE APPLICABLE MUST REMAIN WITHIN DIMENSIONS | | | | THIRD ANGLE PROJECTION | | DRAWING | SERIES | MATERIAL NUMBER | | CUSTOMER | | SHEET NUMBER | |
| | | | |  | | C-SIZE | 2695 | SEE CHART | | GENERAL MARKET | | 1 OF 2 | |

NO. OF CIRCUITS	DIM. A	DIM. B
2	(2.54±0.05) .100±.002	(5.64) .222
3	(5.08±0.05) .200±.002	(8.18) .322
4	(7.62±0.08) .300±.003	(10.72) .422
5	(10.16±0.08) .400±.003	(13.26) .522
6	(12.70±0.10) .500±.004	(15.80) .622
7	(15.24±0.10) .600±.004	(18.34) .722
8	(17.78±0.13) .700±.005	(20.88) .822
9	(20.32±0.13) .800±.005	(23.42) .922
10	(22.86±0.13) .900±.005	(25.96) 1.022
11	(25.40±0.15) 1.000±.006	(28.50) 1.122
12	(27.94±0.15) 1.100±.006	(31.04) 1.222
13	(30.48±0.18) 1.200±.007	(33.58) 1.322
14	(33.02±0.18) 1.300±.007	(36.12) 1.422
15	(35.56±0.20) 1.400±.008	(38.66) 1.522
16	(38.10±0.20) 1.500±.008	(41.20) 1.622

KK 2.54/.100 CRIMP HOUSING
2695 SERIES HALOGEN FREE

PRODUCT CUSTOMER DRAWING

DOCUMENT NUMBER	DOC TYPE	DOC PART	REVISION
-----------------	----------	----------	----------

26950000-SD	PSD	000	A4
-------------	-----	-----	----

MATERIAL NUMBER	CUSTOMER	SHEET NUMBER
-----------------	----------	--------------

SEE CHART	GENERAL MARKET	1 OF 2
-----------	----------------	--------

	12	11	10	9	8	7	6	5	4	3	2	1
	2695-N			2695-NR			2695-NRP			2695-NRP-BK		
	PART NUMBER	ENGINEERING NUMBER	VOID	PART NUMBER	ENGINEERING NUMBER	VOID	PART NUMBER	ENGINEERING NUMBER	VOID	PART NUMBER	ENGINEERING NUMBER	VOID
	22-01-2021	2695-2		22-01-2027	2695-2R		22-01-3027*	2695-2RP		~~50-29-1557~~	~~2695-2RP-BK~~	VO
	22-01-2031	2695-3		22-01-2037	2695-3R		22-01-3037*	2695-3RP		50-29-1558	2695-3RP-BK	
	22-01-2041	2695-4		22-01-2047	2695-4R		22-01-3047*	2695-4RP		50-29-1559	2695-4RP-BK	
	22-01-2051	2695-5		22-01-2057	2695-5R		22-01-3057	2695-5RP		50-29-1560	2695-5RP-BK	
	22-01-2061	2695-6		22-01-2067	2695-6R		22-01-3067	2695-6RP		50-29-1561	2695-6RP-BK	
	22-01-2071	2695-7		22-01-2077	2695-7R		22-01-3077	2695-7RP		50-29-1562	2695-7RP-BK	
	22-01-2081	2695-8		22-01-2087	2695-8R		22-01-3087	2695-8RP		50-29-1563	2695-8RP-BK	
	22-01-2091	2695-9		22-01-2097	2695-9R		22-01-3097	2695-9RP		50-29-1564	2695-9RP-BK	
	22-01-2101	2695-10		22-01-2107	2695-10R		22-01-3107	2695-10RP		50-29-1565	2695-10RP-BK	
	22-01-2111	2695-11		22-01-2117	2695-11R		22-01-3117	2695-11RP		50-29-1566	2695-11RP-BK	
	22-01-2121	2695-12		22-01-2127	2695-12R		22-01-3127	2695-12RP		50-29-1567	2695-12RP-BK	
	22-01-2131	2695-13		22-01-2137	2695-13R		22-01-3137	2695-13RP		50-29-1568	2695-13RP-BK	
	22-01-2141	2695-14		22-01-2147	2695-14R		22-01-3147	2695-14RP		50-29-1569	2695-14RP-BK	
	22-01-2151	2695-15		22-01-2157	2695-15R		22-01-3157	2695-15RP		50-29-1570	2695-15RP-BK	
	22-01-2161	2695-16		22-01-2167	2695-16R		22-01-3167	2695-16RP		50-29-1571	2695-16RP-BK	

*REFER NOTE 4 FOR PACKAGING INFORMATION PERTAINING TO 22013027, 22013037, 22013047

2695 - N * *

NO OF CIRCUITS

VOID LOCATION
SEE CHART

OPTION CODE

	RAMP	POLARIZING RIBS	MATERIAL
BLANK	NO	NO	NOTE 1A
R	YES	NO	NOTE 1A
RP	YES	YES	NOTE 1A
RP-BK	YES	YES	NOTE 1B

THIS DRAWING CONTAINS INFORMATION THAT IS PROPRIETARY TO MOLEX ELECTRONIC TECHNOLOGIES, LLC AND SHOULD NOT BE USED WITHOUT WRITTEN PERMISSION

DIMENSION UNITS	SCALE		CURRENT REV DESC: REMOVED OBSOLETE PART NUMBERS AS PER PCN#515422				molex KK 2.54/.100 CRIMP HOUSING 2695 SERIES HALOGEN FREE									
mm	1:1															
GENERAL TOLERANCES (UNLESS SPECIFIED)																
	MM	INCH														
4 PLACES	±		±	EC NO: 799673 DRWN: MADHAM5 CHK'D: GGA APPR: GGA				2024/09/17 2024/11/07 2024/11/07				PRODUCT CUSTOMER DRAWING				
3 PLACES	±		±													0.005
2 PLACES	±	0.13	±													0.01
1 PLACE	±	0.25	±													
0 PLACES	±		±	INITIAL REVISION: DRWN: JQUILES APPR: FSMITH				2017/06/02 2017/06/09				DOCUMENT NUMBER 26950000-SD		DOC TYPE PSD	DOC PART 000	REVISION A4
ANGULAR TOL		±	0.5 °													
DRAFT WHERE APPLICABLE MUST REMAIN WITHIN DIMENSIONS			THIRD ANGLE PROJECTION		DRAWING	SERIES	MATERIAL NUMBER		CUSTOMER		SHEET NUMBER					
					C-SIZE	2695	SEE CHART		GENERAL MARKET		2 OF 2					

FORMS: Engage-master-to-pmo-C

REVISION E1

DATE: 2024/09/01

DOCUMENT STATUS	P1	RELEASE DATE	2024/11/07	12:38:27
-----------------	----	--------------	------------	----------

12

11

10

9

8

7

6

5

4

3

2

1