

THIS DRAWING IS UNPUBLISHED. RELEASED FOR PUBLICATION -.-.
© COPYRIGHT – By – ALL RIGHTS RESERVED.


| REVISIONS | | | | | |
|---|---|---|---|---|---|
| P | LTR | DESCRIPTION | DATE | DWN | APVD |
| | V3 | PART STATUS UPATED IN PART LIST TABLE | 15FEB2018 | SD | PS |

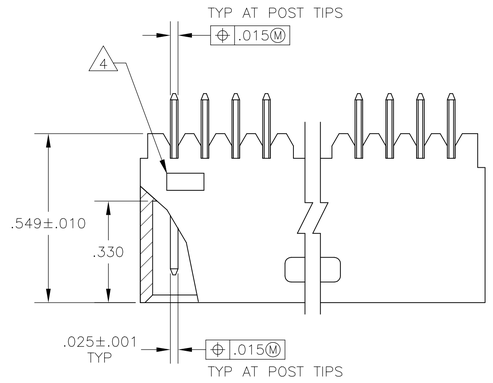



1. STANDOFFS:
   UP TO 9 POS–(2 REQD) ON THE OUTSIDE ENDS OF THE HOUSING.
   10 TO 19 POS–(3 REQD) TWO ON THE OUTSIDE ENDS AND ONE CENTERED ON THE HOUSING.


   19 POS AND ABOVE–(4 REQD) TWO ON THE OUTSIDE ENDS AND TWO SPACED EVENLY WITHIN THE REMAINING LENGTH OF THE HOUSING.
2. FOR 3 POS. ONLY, ONE SLOT (.215 WIDE).
3. INDICATED PARTS ARE PACKAGED IN "GANG–OF–TUBES".
4. RECESSED DATE CODE
5. .000100–.000200 BRIGHT TIN–LEAD OVER .000050 NICKEL.
6. .000100–.000200 BRIGHT TIN OVER .000050 NICKEL.
7. PRELIMINARY PART
8. .000100–.000200 MATTE TIN OVER .000050 NICKEL.
9. OBSOLETE PARTS: OBSOLETE CIS STREAMLINING PER D.RENAUD/D.SINISI

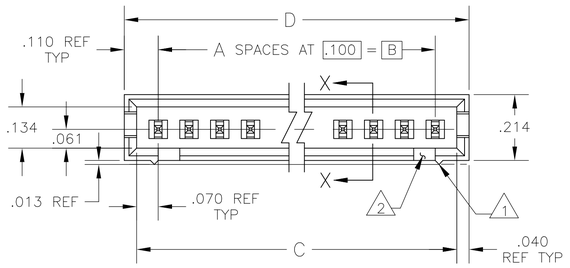

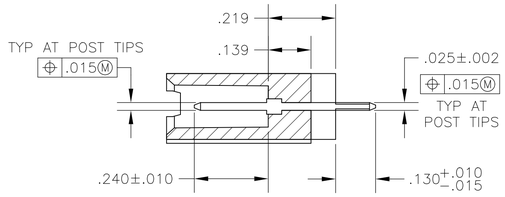
SECTION X–X

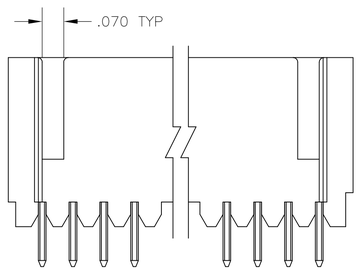


RECOMMENDED HOLE LAYOUT
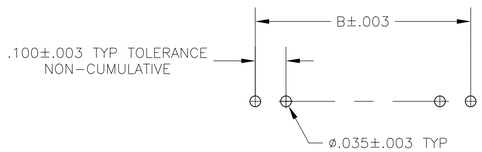
| | | | | | | | |
|---|---|---|---|---|---|---|---|
| OBSOLETE 9 | 8 | 2.620 | 2.540 | 2.400 | 24 | 25 | 7–103080–3 |
| | 8 | 2.520 | 2.440 | 2.300 | 23 | 24 | 7–103080–2 |
| | 8 | 2.420 | 2.340 | 2.200 | 22 | 23 | 7–103080–1 |
| | 8 | 2.320 | 2.240 | 2.100 | 21 | 22 | 7–103080–0 |
| | 8 | 2.220 | 2.140 | 2.000 | 20 | 21 | 6–103080–9 |
| | 8 | 2.120 | 2.040 | 1.900 | 19 | 20 | 6–103080–8 |
| | 8 | 2.020 | 1.940 | 1.800 | 18 | 19 | 6–103080–7 |
| | 8 | 1.920 | 1.840 | 1.700 | 17 | 18 | 6–103080–6 |
| | 8 | 1.820 | 1.740 | 1.600 | 16 | 17 | 6–103080–5 |
| | 8 | 1.720 | 1.640 | 1.500 | 15 | 16 | 6–103080–4 |
| | 8 | 1.620 | 1.540 | 1.400 | 14 | 15 | 6–103080–3 |
| | 8 | 1.520 | 1.440 | 1.300 | 13 | 14 | 6–103080–2 |
| | 8 | 1.420 | 1.340 | 1.200 | 12 | 13 | 6–103080–1 |
| | 8 | 1.320 | 1.240 | 1.100 | 11 | 12 | 6–103080–0 |
| | 8 | 1.220 | 1.140 | 1.000 | 10 | 11 | 5–103080–9 |
| | 8 | 1.120 | 1.040 | .900 | 9 | 10 | 5–103080–8 |
| | 8 | 1.020 | .940 | .800 | 8 | 9 | 5–103080–7 |
| | 8 | .920 | .840 | .700 | 7 | 8 | 5–103080–6 |
| | 8 | .820 | .740 | .600 | 6 | 7 | 5–103080–5 |
| | 8 | .720 | .640 | .500 | 5 | 6 | 5–103080–4 |
| | 8 | .620 | .540 | .400 | 4 | 5 | 5–103080–3 |
| | 8 | .520 | .440 | .300 | 3 | 4 | 5–103080–2 |
| | 8 | .420 | .340 | .200 | 2 | 3 | 5–103080–1 |
| 7 OBSOLETE | 6 | 1.020 | .940 | .800 | 8 | 9 | ~~4–103080–0~~ |
| 7 | 6 | .520 | .440 | .300 | 3 | 4 | 3–103080–9 |
| 7 OBSOLETE | 6 | .420 | .340 | .200 | 2 | 3 | ~~3–103080–8~~ |
| | 6 | .520 | .440 | .300 | 3 | 4 | 3–103080–7 |
| 7 OBSOLETE | 6 | .620 | .540 | .400 | 4 | 5 | 3–103080–6 |
| 3 OBSOLETE | 5 | .620 | .540 | .400 | 4 | 5 | 3–103080–5 |
| OBSOLETE | 5 | 3.820 | 3.640 | 3.500 | 35 | 36 | 3–103080–4 |
| OBSOLETE | 5 | 3.720 | 3.540 | 3.400 | 34 | 35 | 3– –3 |
| OBSOLETE | 5 | 3.620 | 3.440 | 3.300 | 33 | 34 | 3– –2 |
| OBSOLETE | 5 | 3.420 | 3.340 | 3.200 | 32 | 33 | 3– –1 |
| OBSOLETE | 5 | 3.320 | 3.240 | 3.100 | 31 | 32 | 3– –0 |
| OBSOLETE | 5 | 3.220 | 3.140 | 3.000 | 30 | 31 | 2– –9 |
| OBSOLETE | 5 | 3.120 | 3.040 | 2.900 | 29 | 30 | 2– –8 |
| OBSOLETE | 5 | 3.020 | 2.940 | 2.800 | 28 | 29 | 2– –7 |
| OBSOLETE | 5 | 2.920 | 2.840 | 2.700 | 27 | 28 | 2– –6 |
| OBSOLETE | 5 | 2.820 | 2.740 | 2.600 | 26 | 27 | 2– –5 |
| OBSOLETE | 5 | 2.720 | 2.640 | 2.500 | 25 | 26 | 2– –4 |
| | 5 | 2.620 | 2.540 | 2.400 | 24 | 25 | 2– –3 |
| | 5 | 2.520 | 2.440 | 2.300 | 23 | 24 | 2– –2 |
| | 5 | 2.420 | 2.340 | 2.200 | 22 | 23 | 2– –1 |
| | 5 | 2.320 | 2.240 | 2.100 | 21 | 22 | 2– –0 |
| OBSOLETE 9 | 5 | 2.220 | 2.140 | 2.000 | 20 | 21 | 1– –9 |
| | 5 | 2.120 | 2.040 | 1.900 | 19 | 20 | 1– –8 |
| | 5 | 2.020 | 1.940 | 1.800 | 18 | 19 | 1– –7 |
| | 5 | 1.920 | 1.840 | 1.700 | 17 | 18 | 1– –6 |
| | 5 | 1.820 | 1.740 | 1.600 | 16 | 17 | 1– –5 |
| | 5 | 1.720 | 1.640 | 1.500 | 15 | 16 | 1– –4 |
| 9 OBSOLETE | 5 | 1.620 | 1.540 | 1.400 | 14 | 15 | ~~1– –3~~ |
| | 5 | 1.520 | 1.440 | 1.300 | 13 | 14 | 1– –2 |
| | 5 | 1.420 | 1.340 | 1.200 | 12 | 13 | 1– –1 |
| | 5 | 1.320 | 1.240 | 1.100 | 11 | 12 | 1– –0 |
| | 5 | 1.220 | 1.140 | 1.000 | 10 | 11 | –9 |
| | 5 | 1.120 | 1.040 | .900 | 9 | 10 | –8 |
| | 5 | 1.020 | .940 | .800 | 8 | 9 | –7 |
| | 5 | .920 | .840 | .700 | 7 | 8 | –6 |
| | 5 | .820 | .740 | .600 | 6 | 7 | –5 |
| | 5 | .720 | .640 | .500 | 5 | 6 | –4 |
| | 5 | .620 | .540 | .400 | 4 | 5 | –3 |
| | 5 | .520 | .440 | .300 | 3 | 4 | –2 |
| | 5 | .420 | .340 | .200 | 2 | 3 | 103080–1 |
| | FINISH | D | C | B | A | NO OF POS | ASSEMBLY PART NUMBER |

THIS DRAWING IS A CONTROLLED DOCUMENT.

DIMENSIONS: INCHES

TOLERANCES UNLESS OTHERWISE SPECIFIED:
0 PLC ± –
1 PLC ± –
2 PLC ± .02
3 PLC ± .005
4 PLC ± –
ANGLES ± –

MATERIAL: RETARDANT THERMOPLASTIC, COLOR–BLACK
POSTS–BRASS

FINISH: SEE TABLE

DWN J. MARTINELLI 17AUG92
CHK – –
APVD H. PALEY 21AUG92
PRODUCT SPEC –
APPLICATION SPEC –
WEIGHT –

TE Connectivity

NAME: ASSEMBLY, MOD II, SINGLE ROW, .100 C/L, (4) SIDED SHROUD
–

SIZE A1 | CAGE CODE 00779 | DRAWING NO C-103080 | RESTRICTED TO –

CUSTOMER DRAWING | SCALE 4:1 | SHEET 1 OF 1 | REV V3