
THIS DRAWING IS UNPUBLISHED. RELEASED FOR PUBLICATION -,- .
© COPYRIGHT - BY TYCO ELECTRONICS CORPORATION. ALL RIGHTS RESERVED.


LOC	DIST
AD	00


REVISIONS


P	LTR	DESCRIPTION	DATE	DWN	APVD
	B	ECR-13-018647	14MAR2014	W.W	C.W

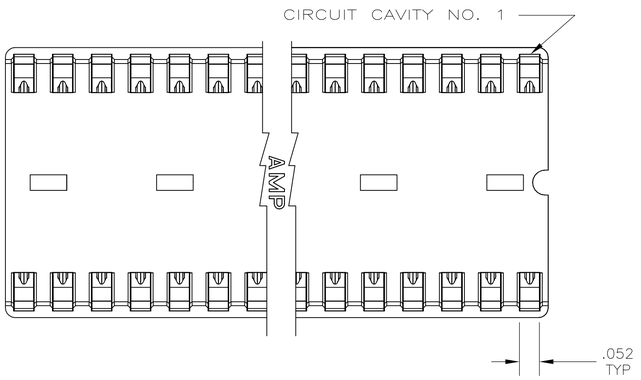


1. RECEPTACLE ACCEPTS A .008–.014 THICK I.C. LEAD.
2. TUBE LOADED FOR AUTOMATIC INSERTION.
3. BECU CONTACT–PLATED WITH TWO .000030 MIN THK. GOLD STRIPES IN CONTACT AREA WITH TIN ON CONTACT LEGS, BALANCE OF CONTACT NICKEL PLATED.
4. PHOS BRONZE CONTACT–PLATED TWO .000015 MIN THK. GOLD STRIPES IN CONTACT AREA WITH TIN ON CONTACT LEGS, BALANCE OF CONTACT NICKEL PLATED.
5. MAXIMUM DIMENSION FOR I.C. SEATING PLANE.
6. HOUSING MATERIAL– GLASS FILLED THERMOPLASTIC, BLACK, 94V–0

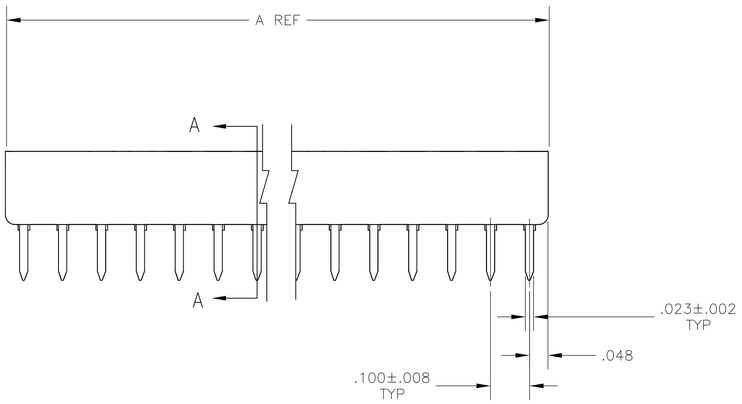

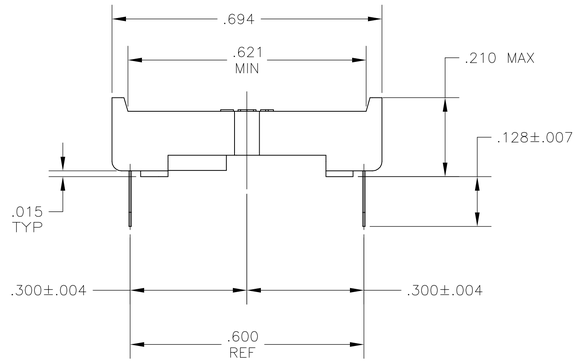

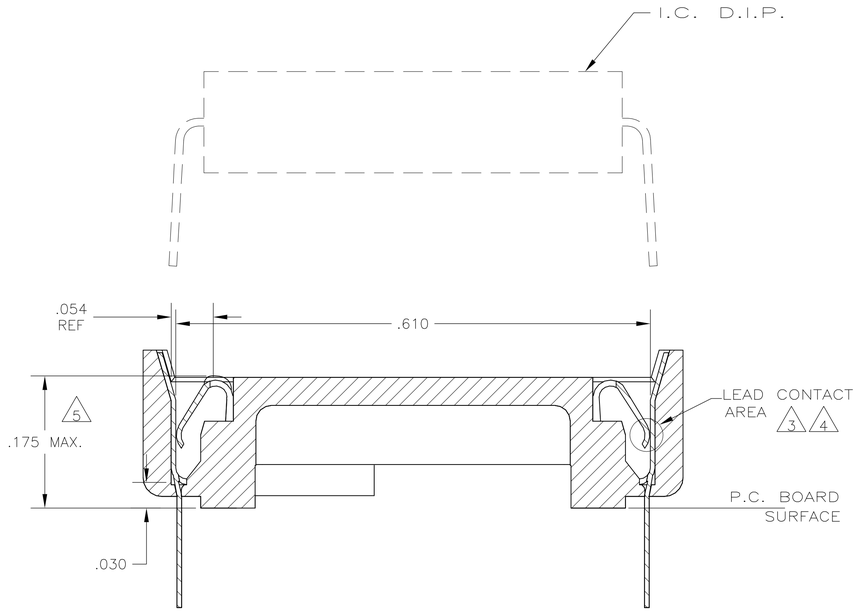

SECTION A–A
SCALE 10:1

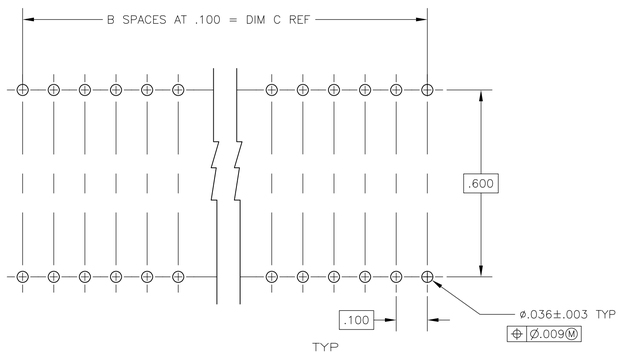

RECOMMENDED MOUNTING HOLE PATTERN
SCALE 4:1

		CONTACT & FINISH	DIM C	B SPCS	DIM A	POSITION	PART NO.
	3		1.900	19	1.995	40	1–1825108–3
	3		1.300	13	1.395	28	1–1825108–2
B	3	OBSOLETE	~~1.100~~	~~11~~	~~1.195~~	~~24~~	~~1–1825108–1~~
	4		1.900	19	1.995	40	1825108–3
	4		1.300	13	1.395	28	1825108–2
B	4	OBSOLETE	~~1.100~~	~~11~~	~~1.195~~	~~24~~	~~1825108–1~~

THIS DRAWING IS A CONTROLLED DOCUMENT.

DIMENSIONS: INCHES

TOLERANCES UNLESS OTHERWISE SPECIFIED:
0 PLC ± –
1 PLC ± –
2 PLC ± –
3 PLC ± –
4 PLC ± –
ANGLES ± –

MATERIAL –

FINISH –

DWN 21APR2005 B.S.VISWESWARA
CHK K.WRIGHT
APVD –
PRODUCT SPEC —
APPLICATION SPEC —
WEIGHT –

tyco Electronics
Tyco Electronics Corporation
Harrisburg, Pa 17105–3608

NAME
DIP SOCKET ASSY, CLOSED, DIPLOMATE, .600 CL, LEAD FREE
–

SIZE	CAGE CODE	DRAWING NO	RESTRICTED TO
A1	00779	C-1825108	—

CUSTOMER DRAWING | SCALE 5:1 | SHEET 1 OF 1 | REV B