





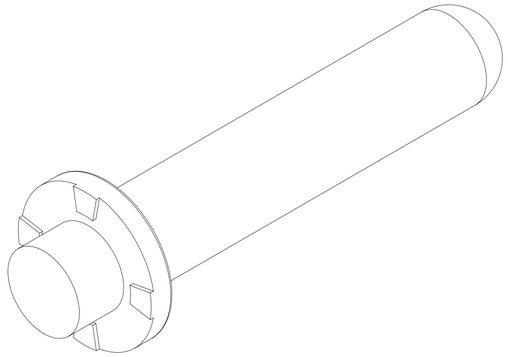

ISOMETRIC VIEW OF THE PIN
(SENTRALITY MALE PIN, 6.00MM, SURFACE MOUNT)

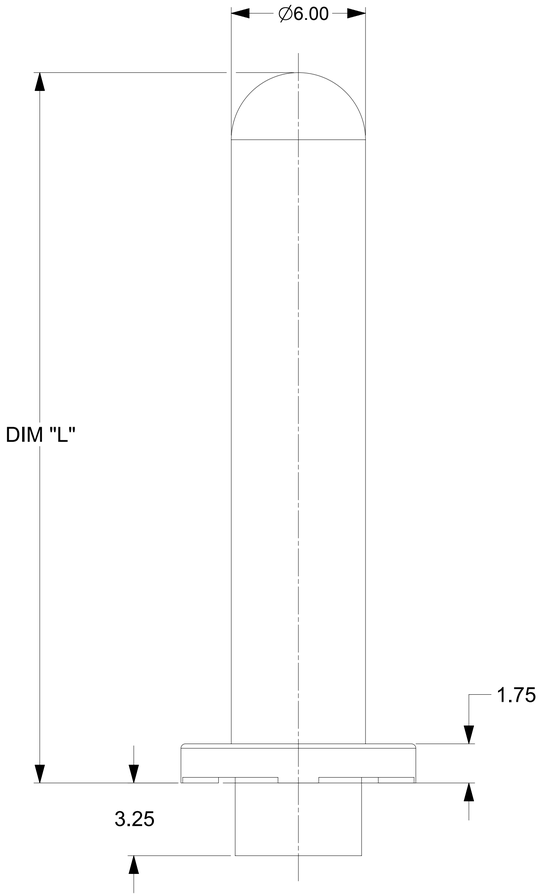

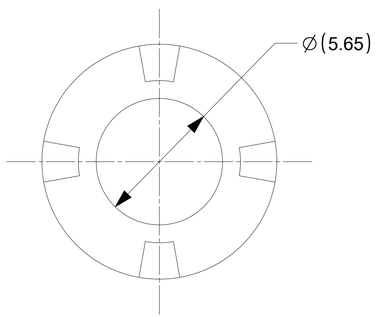

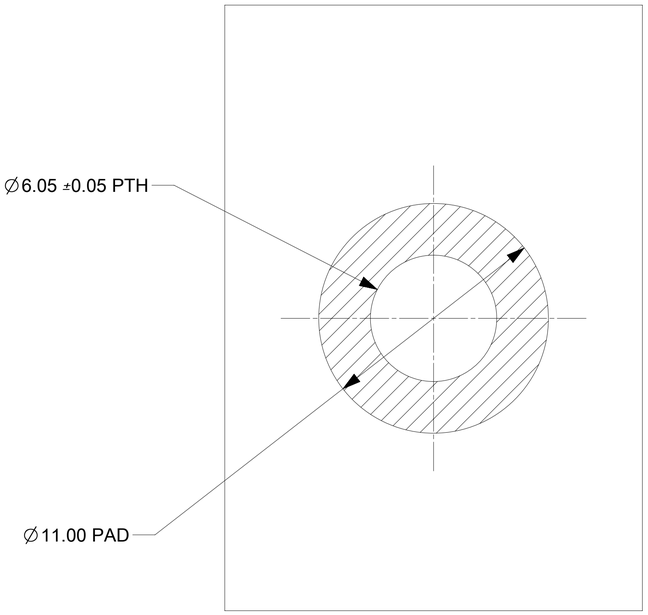

RECOMMENDED PCB LAYOUT

PART NUMBER	DIMENSION "L" (MM)
203263-0106	26.00
203263-0116	20.00
203263-0126	14.00
203263-0136	31.75
203263-0146	29.50
203263-0156	16.00
203263-0176	37.20
203263-0186	31.00
203263-0196	26.75
203263-0206	16.80
203263-0226	21.50
203263-0246	36.00
203263-0256	48.00
203263-0266	27.70
203263-0276	12.00
203263-0286	12.50
~~203263-0296~~	~~22.00~~
203263-0306	22.85
203263-0316	26.66

A15

NOTES :

1. MATERIALS:
   - BASE METAL: HIGH CONDUCTIVE COPPER ALLOY
   - PLATING ON BODY: 3.18 MICRON MIN SILVER OVER 1.27 MICRON MIN NICKEL
2. PRODUCT SPECIFICATION: 2043130006-PS
3. APPLICATION SPECIFICATION: 2043130006-AS
4. PACKAGING SPECIFICATION: 2032630006-PK
5. SILVER COMPONENTS WILL BE SUPPLIED TARNISH FREE BUT MAY TARNISH OVER TIME
6. MINIMUM RECOMMENED PCB THICKNESS 1.58MM

THIS DRAWING CONTAINS INFORMATION THAT IS PROPRIETARY TO MOLEX ELECTRONIC TECHNOLOGIES, LLC AND SHOULD NOT BE USED WITHOUT WRITTEN PERMISSION

DIMENSION UNITS	mm
SCALE	5:1
GENERAL TOLERANCES (UNLESS SPECIFIED)	
ANGULAR TOL	± 0.5 °
4 PLACES	±
3 PLACES	±
2 PLACES	± 0.15
1 PLACE	± 0.25
0 PLACES	±
DRAFT WHERE APPLICABLE MUST REMAIN WITHIN DIMENSIONS	

CURRENT REV DESC: ADDED NEW P/N 203263-0316

EC NO:	843330	
DRWN:	MOHDSM6	2025/12/16
CHK'D:	MOHDSM6	2026/01/08
APPR:	HTHYAGARAJ	2026/01/08
INITIAL REVISION:		
DRWN:	RLOW	2019/06/05
APPR:	BPISZCZOR	2019/06/10

THIRD ANGLE PROJECTION | DRAWING: D-SIZE | SERIES: 203263

molex

SENTRALITY 6.00MM MALE TERMINAL
SURFACE MOUNT

PRODUCT CUSTOMER DRAWING

DOCUMENT NUMBER	DOC TYPE	DOC PART	REVISION
2032630136-SD	PSD	000	A15

MATERIAL NUMBER	CUSTOMER	SHEET NUMBER
SEE TABLE	GENERAL MARKET	1 OF 1

DOCUMENT STATUS	P1	RELEASE DATE	2026/01/08 06:12:26