

THIS DRAWING IS UNPUBLISHED. RELEASED FOR PUBLICATION 2000
© COPYRIGHT 2000 ALL RIGHTS RESERVED.


LOC	DIST
J	//


REVISIONS


P	LTR	DESCRIPTION	DATE	DWN	APVD
	A1	REVISED ECR-07-027748	21NOV07	AY	HY
	A2	REVISED ECR-13-008689	28MAY2013	TS	HY
	A3	REVISED ECR-13-009114	04JUN2013	TS	KB
	A4	REVISED ECR-23-185327	28AUG2023	AY	RK

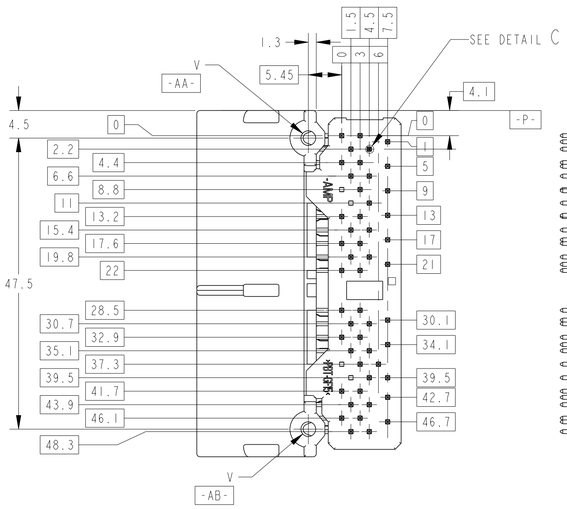

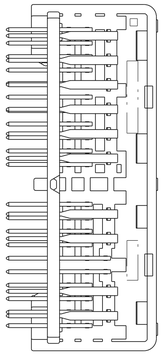

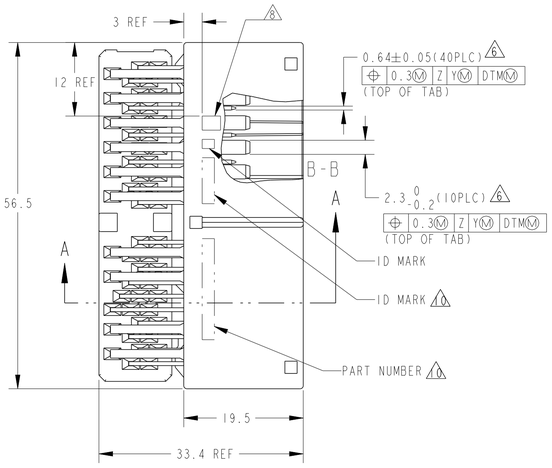


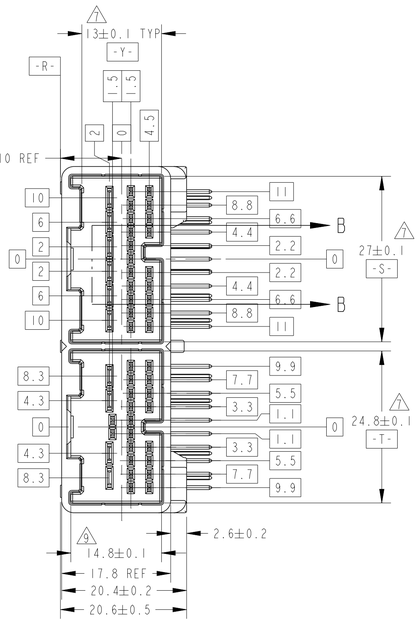

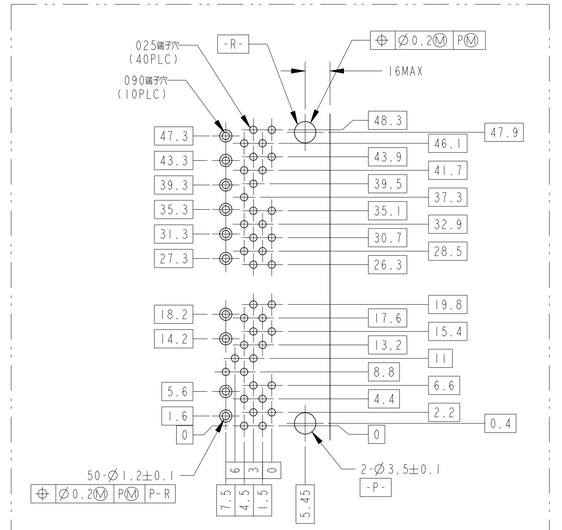



プリント基板取付寸法図(コネクタ搭載側)
DIMENSION FOR PCB (CONNECTOR MOUNTING SIDE)

DETAIL C
SCALE 20:1

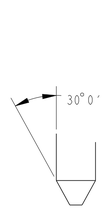


DETAIL D
SCALE 20:1

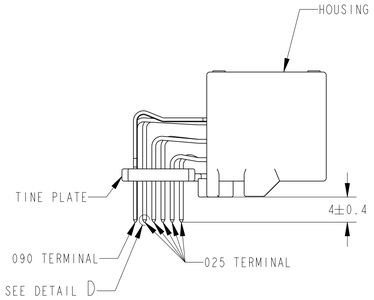

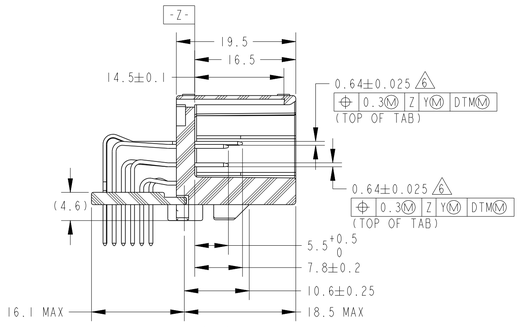

A-A

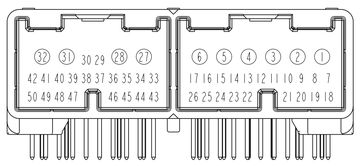

①；パワー回路用(FOR POWER CIRCUIT)

△2 FIG.1 CIRCUIT NUMBERS

1.嵌合相手ハウジング型番
24P:1318756 26P:1318757
24P:1746864 26P:1746863
△1.回路番号：FIG.1参照
3.推奨取付ねじ：JIS B1115,B1122タッピンねじ、なべ2種、呼び径3、長さ：TABLE-1参照
4.ねじ締め付けトルク：0.392N·m MAX(参考)
5.本製品の取扱は、取扱説明書 No.411-5927に従うこと。
△3.3次DTMについては、-S-、-T-を各々のブロック毎に適用すること。
△4.-Z-より7.5mmの位置で測定。
△5.コンタクト仕上識別用マーク
△6.-Z-より2mmの位置で測定。
△7.ID MARK, PART NUMBERを表示

1.PART NO. OF PLUG HOUSINGS TO BE MATED
24P:1318756 26P:1318757
24P:1746864 26P:1746863
△1.CIRCUIT NUMBER:SEE FIG.1
3.RECOMMENDED SCREW:PAN-HEADED,TYPE 2 TAPPING SCREW,
NOMINAL DIAMETER 3mm
LENGTH; SEE TABLE-1(JIS B1115,B1122)
4.FASTENING TORUQE FOR SCREW:0.392N·m MAX(FOR REFERENCE)
5.AS FOR THE HANDLING OF THIS PRODUCT,
FOLLOW THE INSTRUCTION SHEET No.411-5927.
△3.TERTIRY DATUM:-S-,-T- OF EACH BLOCK.
△4.MEASURED AT 7.5mm FROM -Z-.
△5.MARKING FOR DESCERMENT OF THE CONTACT FINISH
△6.MEASURE AT 2mm FROM -Z-
△7.ID MARK, PART NUMBER INDICATED.

TABLE-1

プリント基板板厚(mm) THICKNESS OF PCB(mm)	1.2	1.6
固定用ねじ首下長さ(mm) NOMINAL LENGTH OF SCREW(mm)	5	6

PLASTIC BOX 箱詰	PLASTIC TUBE プラスチックチューブ	MARKING (マーキング)	WEIGHT (g)	V	HOUSING MATERIAL (ハウジング"DMR)	SOLDERING SIDE 半田付け側	CONTACT FINISH (仕上げ)	PACKING STYLE 梱包形態	TINE PLATE COLOR (タインプレート色)	HOUSING COLOR (ハウジング色)	PART NUMBER (型番)
OUTER 外装	INNER 内装					△6					
PLASTIC BOX 箱詰	PLASTIC TUBE プラスチックチューブ	62	16.72	Ø2.4	PBT	SELECTIVE-TIN (MATTE)	-	1~6, 27,28,31,32	-	7~26 29,30,33~50	-	-	NATURAL (自然色)	NATURAL (自然色)	6318750-3
PLASTIC BOX 箱詰	PLASTIC TUBE プラスチックチューブ	△1 9	15.68	Ø2.63	SPS	SELECTIVE-TIN (MATTE)	-	1~6, 27,28,31,32	-	9~14,20~23,25 29,30,37 39~41,44,47	7,8,15~19,24,26 33~36,38,42 43,45,46,48~50	-	BLACK (黒色)	BLACK (黒色)	1-1318750-8
CARTON BOX ダンボール箱	PLASTIC TUBE プラスチックチューブ	8	16.72	Ø2.4	PBT	SELECTIVE-TIN (MATTE)	-	1~6, 27,28,31,32	-	-	7~26 29,30,33~50	-	NATURAL (自然色)	NATURAL (自然色)	1-1318750-6
PLASTIC BOX 箱詰	PLASTIC TUBE プラスチックチューブ	8	16.72	Ø2.4	PBT	SELECTIVE-TIN (MATTE)	-	1~6, 27,28,31,32	-	-	7~26 29,30,33~50	-	NATURAL (自然色)	NATURAL (自然色)	1-1318750-5
PLASTIC BOX 箱詰	PLASTIC TUBE プラスチックチューブ	5	16.72	Ø2.4	PBT	SELECTIVE-TIN (MATTE)	-	1~6, 27,28,31,32	-	9~14,20~23,25 29,30,37 39~41,44,47	7,8,15~19,24,26 33~36,38,42 43,45,46,48~50	-	NATURAL (自然色)	NATURAL (自然色)	1-1318750-4
CARTON BOX ダンボール箱	PLASTIC TUBE プラスチックチューブ	5	16.72	Ø2.4	PBT	SELECTIVE-TIN (MATTE)	-	1~6, 27,28,31,32	-	9~14,20~23,25 29,30,37 39~41,44,47	7,8,15~19,24,26 33~36,38,42 43,45,46,48~50	-	NATURAL (自然色)	NATURAL (自然色)	1-1318750-3
CARTON BOX ダンボール箱	PLASTIC TUBE プラスチックチューブ	△1 4	15.68	Ø2.63	SPS	SELECTIVE-TIN (MATTE)	-	1~6, 27,28,31,32	-	-	7~26 29,30,33~50	-	BLACK (黒色)	NATURAL (自然色)	1-1318750-2
PLASTIC BOX 箱詰	PLASTIC TUBE プラスチックチューブ	△1 4	15.68	Ø2.63	SPS	SELECTIVE-TIN (MATTE)	-	1~6, 27,28,31,32	-	-	7~26 29,30,33~50	-	BLACK (黒色)	NATURAL (自然色)	1-1318750-1
CARTON BOX ダンボール箱	PLASTIC TUBE プラスチックチューブ	△1 6	16.72	Ø2.4	PBT	SELECTIVE-TIN (MATTE)	1~6, 27,28,31,32	-	-	7~26,29,30 33~50	-	-	NATURAL (自然色)	NATURAL (自然色)	1-1318750-0
PLASTIC BOX 箱詰	PLASTIC TUBE プラスチックチューブ	△1 7	16.72	Ø2.4	PBT	SELECTIVE-TIN (MATTE)	-	1~6, 27,28,31,32	-	29,48	7~26,30 33~47,49,50	-	NATURAL (自然色)	NATURAL (自然色)	1318750-9
~~PLASTIC BOX 箱詰~~ OBSOLETE	~~PLASTIC TUBE プラスチックチューブ~~	~~3~~	~~16.72~~	~~Ø2.4~~	~~PBT~~	~~SELECTIVE-TIN~~	~~-~~	~~-~~	1~6, 27,28,31,32	~~9~14,20~23,25 29,30,37 39~41,44,47~~	~~-~~	~~7,8,15~19,24,26 33~36,38,42 43,45,46,48~50~~	~~NATURAL (自然色)~~	~~NATURAL (自然色)~~	~~1318750-7~~
~~CARTON BOX ダンボール箱~~ OBSOLETE	~~PLASTIC TUBE プラスチックチューブ~~	~~3~~	~~16.72~~	~~Ø2.4~~	~~PBT~~	~~SELECTIVE-TIN~~	~~-~~	~~-~~	1~6, 27,28,31,32	~~9~14,20~23,25 29,30,37 39~41,44,47~~	~~-~~	~~7,8,15~19,24,26 33~36,38,42 43,45,46,48~50~~	~~NATURAL (自然色)~~	~~NATURAL (自然色)~~	~~1318750-6~~
PLASTIC BOX 箱詰	PLASTIC TUBE プラスチックチューブ	2	16.72	Ø2.4	PBT	PRE-TIN TIN LEAD	-	-	1~6, 27,28,31,32	7~26, 29,30,33~50	-	-	NATURAL (自然色)	NATURAL (自然色)	1318750-3
CARTON BOX ダンボール箱	PLASTIC TUBE プラスチックチューブ	1	16.72	Ø2.4	PBT	PRE-TIN	-	-	1~6, 27,28,31,32	-	-	7~26, 29,30,33~50	NATURAL (自然色)	NATURAL (自然色)	1318750-2
PLASTIC BOX 箱詰	PLASTIC TUBE プラスチックチューブ	1	16.72	Ø2.4	PBT	PRE-TIN	-	-	1~6, 27,28,31,32	-	-	7~26, 29,30,33~50	NATURAL (自然色)	NATURAL (自然色)	1318750-1
							SELECTIVE GOLD	SELECTIVE-TIN (BRIGHT)	PRE-TIN	SELECTIVE GOLD	SELECTIVE-TIN (BRIGHT)	PRE-TIN			
							09011 TAB POWER △2			025 TAB SIGNAL △2					
							CONTACT SIDE 接触部側								


THIS DRAWING IS A CONTROLLED DOCUMENT.	DWN T.HAYASHI 27APR2000	TE Connectivity	
DIMENSIONS: 単位: 両 mm	CHK N.SAI 27APR2000	NAME 名称	025/090 SERIES 50POSITION CAP ASSEMBLY
TOLERANCES UNLESS OTHERWISE SPECIFIED: 一般公差 : ± 0.3	APVD N.SAI 27APR2000		
~~0 PLC~~ ~~1 PLC~~ ±0.1 ~~2 PLC~~ ±0.01 ~~3 PLC~~ ±0.001 ~~4 PLC~~ ±0.0001	PRODUCT SPEC 製品規格 108-5667		
ANGLES ±3°00′	APPLICATION SPEC 取付適用規格 114-5250	SIZE A1	CAGE CODE 00779
MATERIAL 材料 CONTACT:BRASS HOUSING:SEE TABLE TINE PLATE:PBT	FINISH 仕上 SEE TABLE	WEIGHT SEE TABLE	DRAWING NO 図番 C-1318750
		CUSTOMER DRAWING	RESTRICTED TO //
		SCALE 2:1	SHEET 1 OF 2 REV A4


THIS DRAWING IS UNPUBLISHED. RELEASED FOR PUBLICATION 2000
© COPYRIGHT 2000 ALL RIGHTS RESERVED.

LOC	DIST
J	-

REVISIONS 変更

P	LTR	DESCRIPTION	ECN	DATE	DWN	APVD
		SEE 1 OF 2				

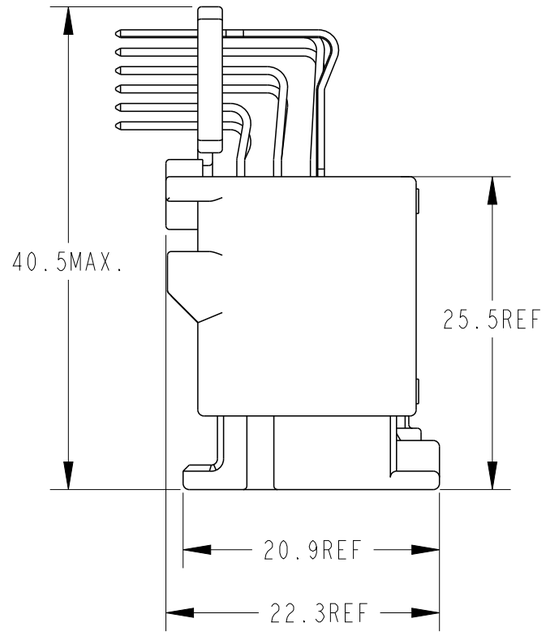

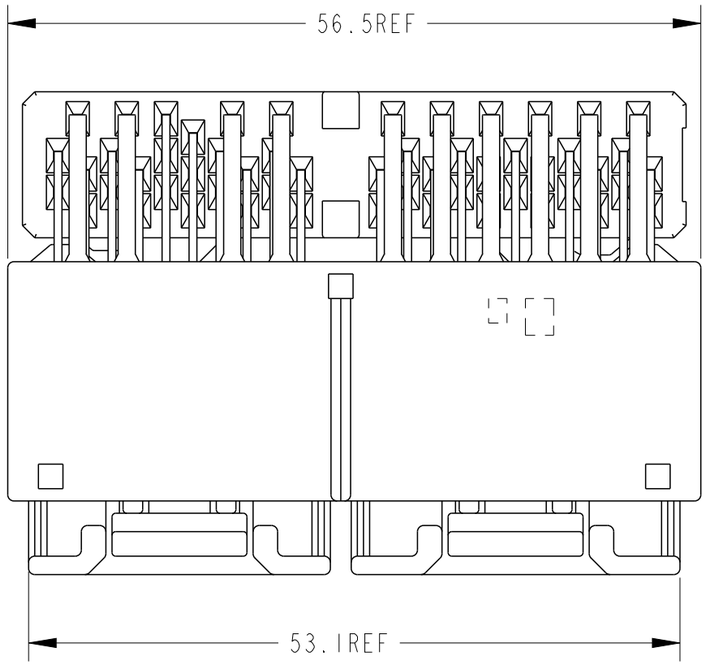

CAP ASSEMBLY AND PLUG ASSEMBLY ENGAGEMENT DRAWING
キャップアッセンブリ & プラグアッセンブリ 嵌合図

THIS DRAWING IS A CONTROLLED DOCUMENT.

DIMENSIONS: 単位: 粍 mm

TOLERANCES UNLESS OTHERWISE SPECIFIED:
一般公差=±0.3

0 PLC	±
1 PLC	±0.1
2 PLC	±0.01
3 PLC	±0.001
4 PLC	±0.0001
ANGLES	±3° 00′

MATERIAL 材料 SEE 1 OF 2

FINISH 仕上 SEE 1 OF 2

DWN	T.HAYASHI 27APR2000
CHK	N.SAI 27APR2000
APVD	N.SAI 27APR2000
PRODUCT SPEC 製品規格	SEE 1 OF 2
APPLICATION SPEC 取付適用規格	SEE 1 OF 2
WEIGHT	SEE 1 OF 2

TE Connectivity

NAME 名称: 025/090 SERIES 50POSITION CAP ASSEMBLY

SIZE	CAGE CODE	DRAWING NO 番号	RESTRICTED TO
A3	00779	C-1318750	—

CUSTOMER DRAWING | SCALE 尺度 2:1 | SHEET 2 OF 2 | REV A4