
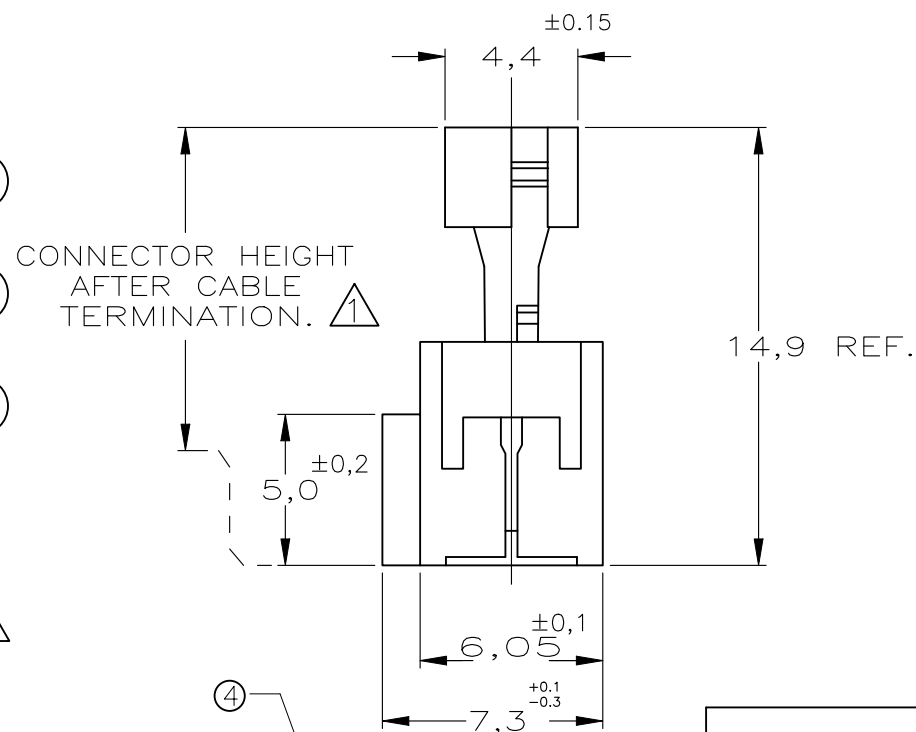


P	LTR	DESCRIPTION	DATE	DWN	APVD
	E2	REVISED AS PER	10SEP2024	MK	GC

NOTES:

- 1 CONNECTOR IS DESIGNED FOR FLAT RIBBON CABLE ON 1,27 CENTERS .
FOR CABLE REQUIREMENTS SEE AMP APPLICATION SPECIFICATION 114-19022.
- 2 THESE RECEPTACLE CONNECTORS MATE WITH $0,64^{+0,05}$ mm SQUARE OR ROUND POSTS
ON 2,54mm GRID.
- 3 MARK INDICATING FIRST CABLE POSITION REFERRING TO CONTACT POSITION.
- 4 THERE IS NO POLARIZATION-SLOT AT THIS END IN 4, 6, 8, 10 AND 14 POS CONNECTORS.
- 5 THESE CONNECTORS CAN BE USED IN CONJUNCTION WITH STRAIN-RELIEF COVERS
OF PARTNR: 100103.
- 6 THERE IS NO POLARIZATION-SLOT AT THIS END IN 4, 6, AND 8 POS CONNECTORS.
- 7 PRODUCT SPECIFICATION 108-19033.

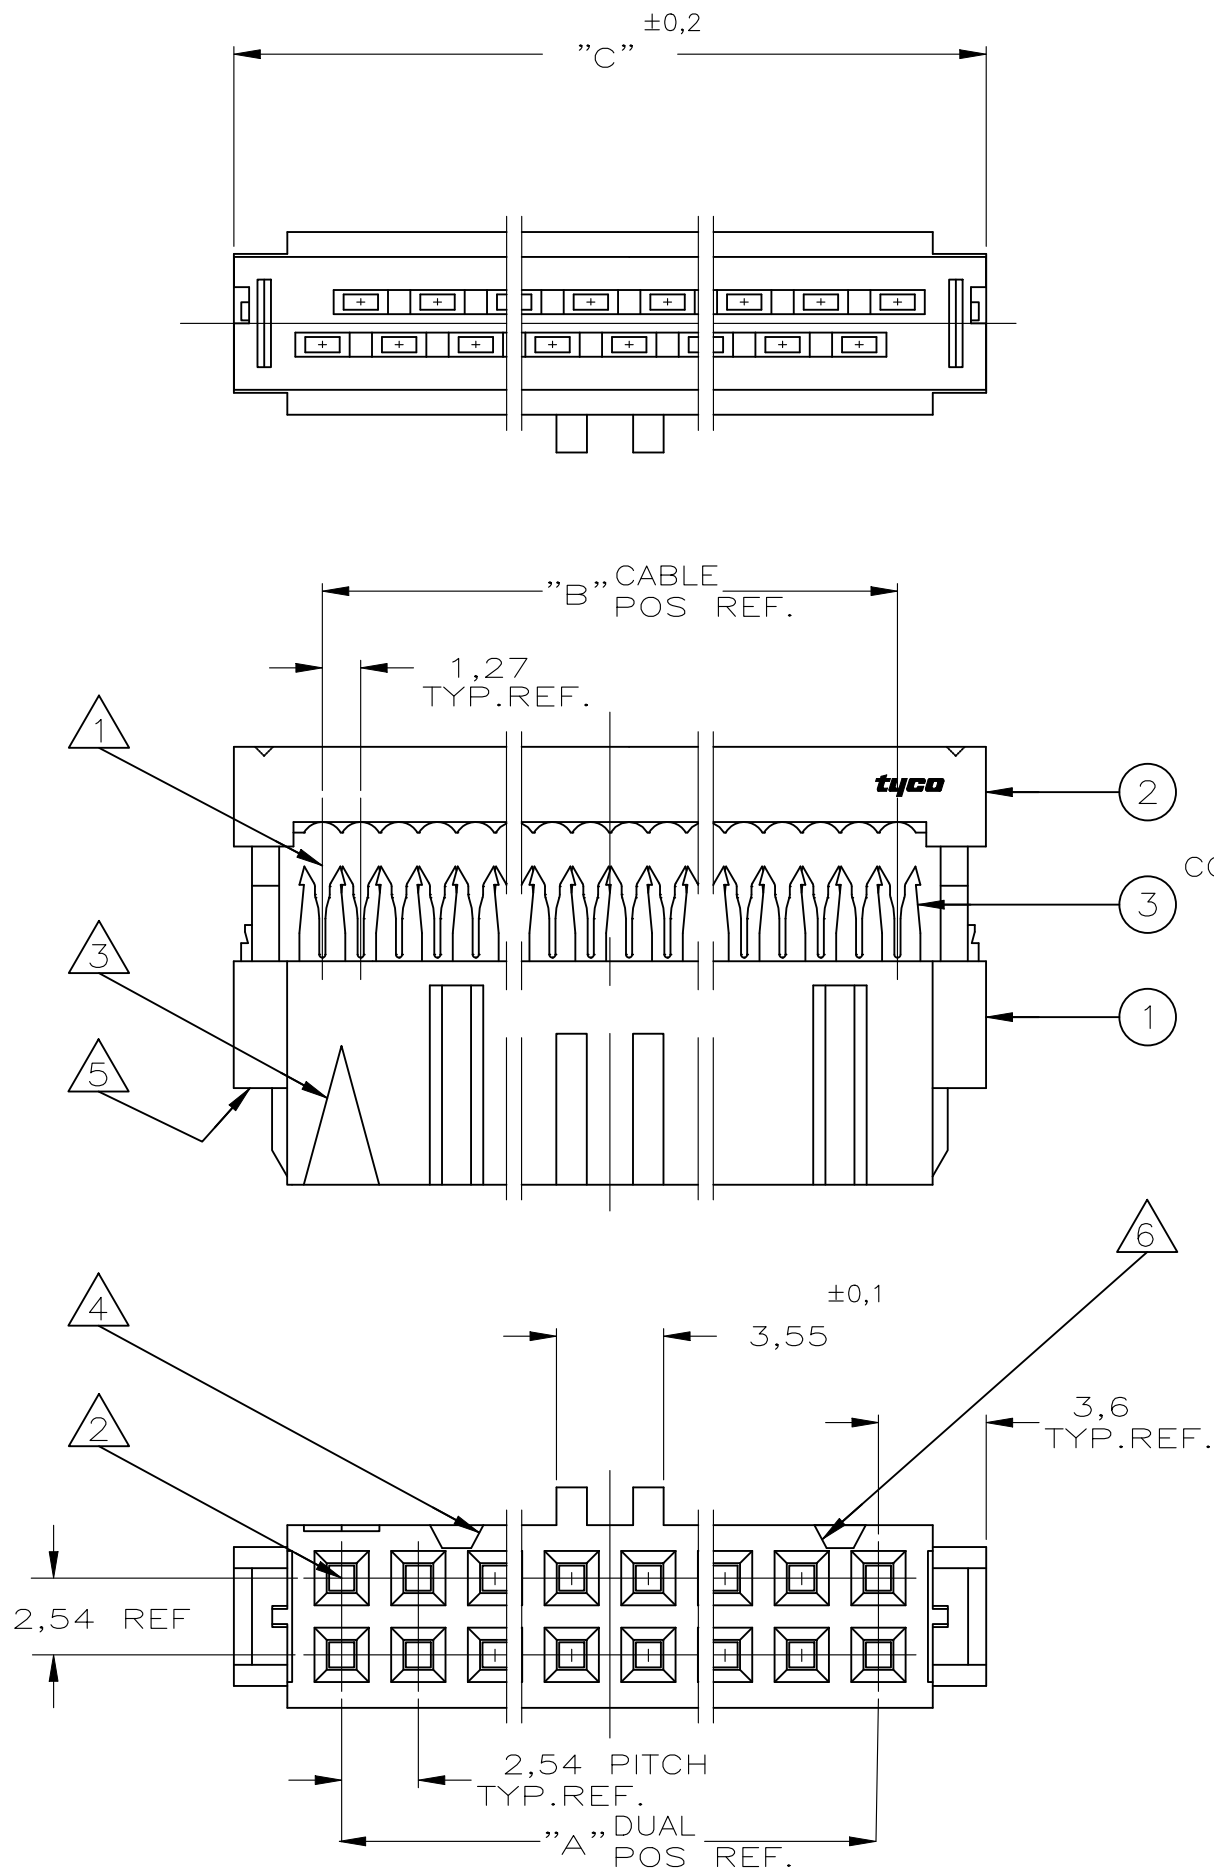

	1000	85,9	64	32	6-215919-4	D
	1000	80,8	60	30	6-215919-0	D
	1000	68,1	50	25	5-215919-0	D
	1500	60,5	44	22	4-215919-4	D
	1500	55,4	40	20	4-215919-0	D
	1500	47,8	34	17	3-215919-4	D
	1500	37,6	26	13	2-215919-6	D
	1500	30,0	20	10	2-215919-0	D
	1500	24,9	16	8	1-215919-6	D
	1500	22,4	14	7	1-215919-4	D
	1500	17,3	10	5	1-215919-0	D
OBSELETE	~~1500~~	~~14,8~~	~~8~~	~~4~~	~~0-215919-8~~	~~C~~
	1500	12,2	6	3	0-215919-6	D
OBSELETE	~~1500~~	~~9,7~~	~~4~~	~~2~~	~~0-215919-4~~	~~C~~
	QUANTITY PER REEL	DIM."C"	"B" CABLE POS.	"A" DUAL POS.	PARTNUMBER 	PART REV.

③ RECEPTACLE CONTACT	PHOSPHORBRONZE Cu Sn6	AT CONTACT-PLACE:0,2µm Au/PDNI AT WIRING END: 2,5µm TIN ENTIRE UNDERCOATING: 1,27µm NICKEL
② COVER	THERMOPLASTIC POLYESTER GF UL 94 -V0	BLACK BK015 ONLY FOR REF.
① HOUSING		
COMPONENT NAME	MATERIAL	PLATING / COLOUR

THIS DRAWING IS A CONTROLLED DOCUMENT.		DWN R.HOGEVEEN 02-02-88		TE Connectivity											
		CHK R.VERSTIJNEN 03-02-88													
DIMENSIONS: mm		TOLERANCES UNLESS OTHERWISE SPECIFIED: 0 PLC ± - 1 PLC ± - 2 PLC ± - 3 PLC ± - 4 PLC ± - ANGLES ± -		APVD L.V.SOEST 03-02-88		NAME AMP-LATCH MIL-TYPE REC. CONN. ASS'Y 14,9 PRE-ASM									
				PRODUCT SPEC —											
				APPLICATION SPEC —											
				—											
MATERIAL —		FINISH —		WEIGHT —		SIZE A3		CAGE CODE 00779		DRAWING NO C-215919		RESTRICTED TO —			
CUSTOMER DRAWING										SCALE 1:1		SHEET 1 OF 1		REV F2	