


16MAR1973				TE Connectivity		
16MAR1973						
-		NAME				
SPEC		FEMALE CONN. FOR COMMERCIAL INTERCONNECTION SYSTEM 2.5mm PITCH. TOP ENTRY				
ON SPEC						
-		SIZE	CAGE CODE	DRAWING NO	RESTRICTED TO	
		A2	00779	C=163680	-	
MER DRAWING			SCALE	1 : 1	SHEET 1 of 1	REV G2

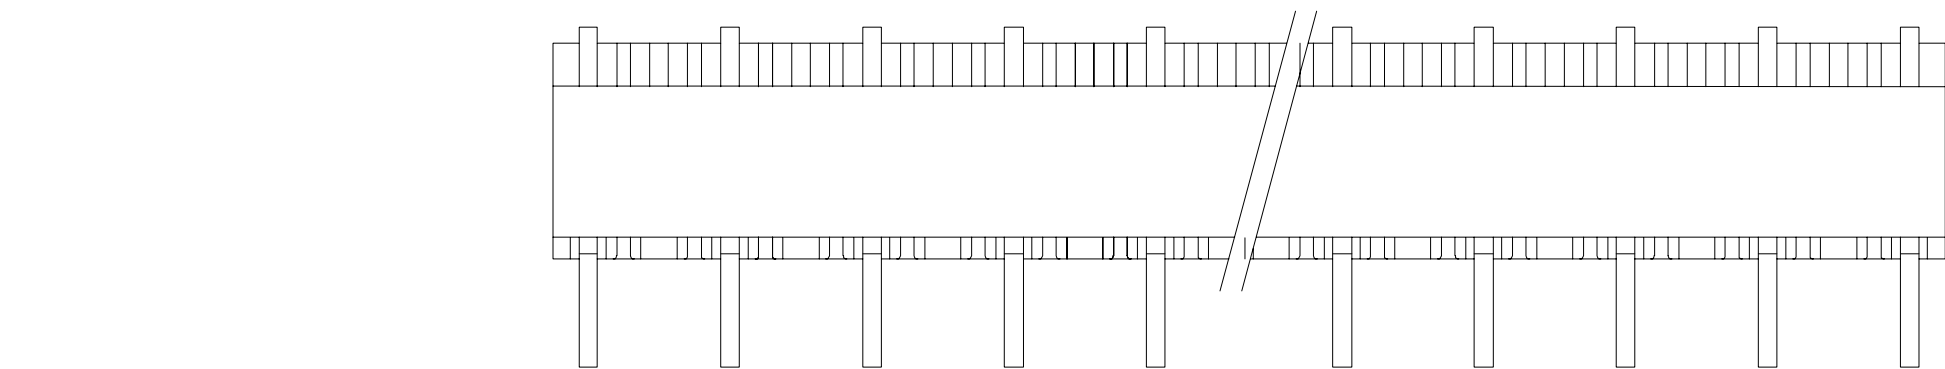


1 PREFERRED HOLE SIZE: 0,8 (0,031) 0,9 (0,035) 1,0 (0,039)
 DEPENDING ON NUMBER OF POSITIONS OF CONNECTOR FOR MORE
 INFORMATION PLEASE CONTACT PRODUT-ENGINEERING DEPARTMENT.

2 ONLY FOR USE WITH G.M.T.S HEADERS

3 OBSOLETE

"L1" MAX. 		"L" MAX		NUMBER OF LOADED POS.	ORDER NO.	
mm	(inches)	mm	(inches)			
7,3	0,287	7,6	0,300	3	~~163680-1~~	
9,8	0,386	10,1	0,398	4	163680-2	
12,3	0,484	12,6	0,497	5	~~163680-3~~	
14,8	0,582	15,1	0,595	6	163680-4	
17,3	0,681	17,6	0,694	7	163680-5	
19,8	0,779	20,1	0,792	8	163680-6	
22,3	0,878	22,6	0,890	9	163680-7	
24,3	0,976	25,1	0,989	1	~~163680-8~~	
27,8	1,075	27,6	1,087	11	~~163680-9~~	
29,8	1,173	30,1	1,186	12	~~1-163680-1~~	
32,3	1,271	32,6	1,284	13	1-163680-2	
34,8	1,370	35,1	1,382	14	1-163680-3	
37,3	1,468	37,6	1,481	15	1-163680-4	
39,8	1,567	40,1	1,579	16	1-163680-5	
42,3	1,665	42,6	1,678	17	1-163680-6	
44,8	1,764	45,1	1,776	18	1-163680-7	
47,3	1,862	47,6	1,875	19	1-163680-8	
49,8	1,960	50,1	1,973	20	1-163680-9	
		52,6	2,071	21	2-163680-0	
		55,1	2,170	22	2-163680-1	
		57,6	2,268	23	2-163680-2	
		60,1	2,367	24	2-163680-3	

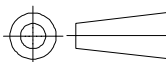		MATERIAL		HOUSING BLACK CRASTIN SK643FR					
				RECEPTACLES: BRASS: TIN PLATED OVER NICKEL-BARRIER					
THIS DRAWING IS A CONTROLLED DOCUMENT.		DWN — 16MAR1973	TE Connectivity FEMALE CONN. FOR COMMERCIAL INTERCONNECTION SYSTEM 2.5mm PITCH. TOP ENTRY						
DIMENSIONS: mm 		CHK — 16MAR1973							
		APVD — —					NAME		
		PRODUCT SPEC — —							
MATERIAL —		APPLICATION SPEC — —	SIZE	CAGE CODE	DRAWING NO	RESTRICTED TO			
		WEIGHT —	A2	00779	C-163680	—			
		CUSTOMER DRAWING				SCALE	1:1	SHEET	1 of 1