

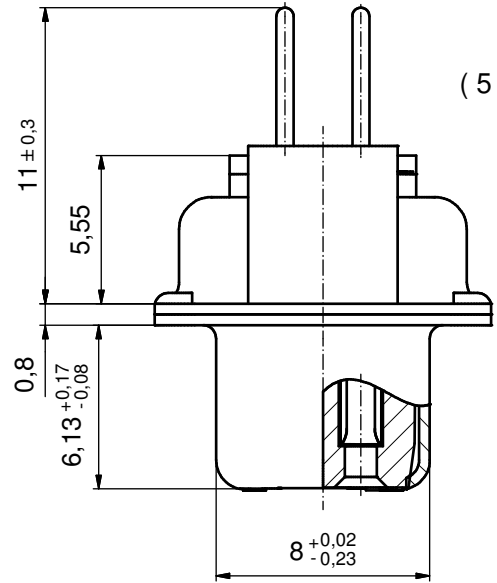
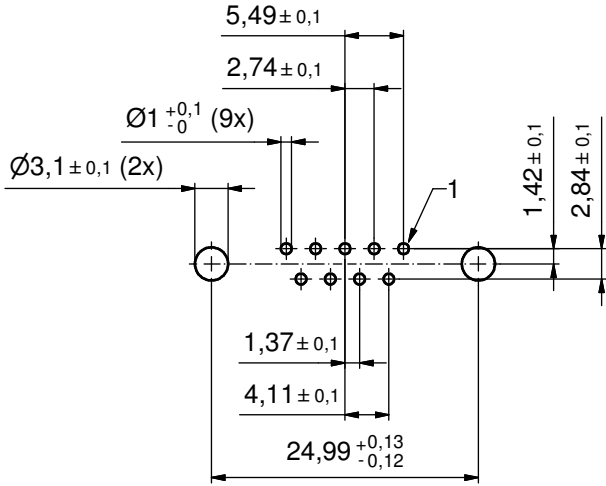
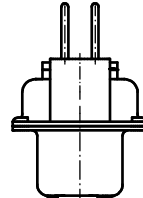
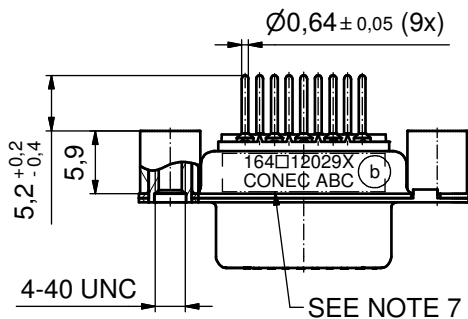


P.C.B. HOLE DRILLINGS (P.C.B. TOP SIDE)

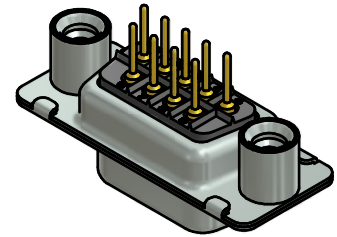

(5 : 1)

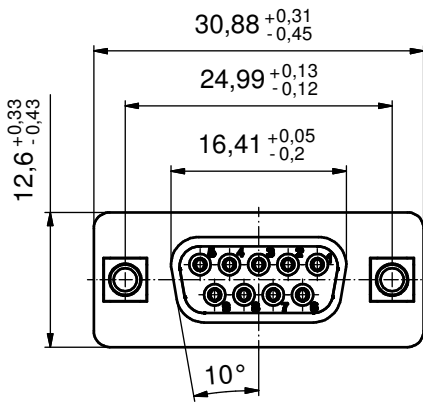

NOTES:

(b)

- METALSHELLS: STEEL; min. 315µm TIN over 40-80µm NICKEL
- INSULATORS: PBT GF UL 94 V-0; BLACK
- SIGNAL CONTACTS: COPPER ALLOY; PLATING (SEE PART NO.):
 - PLEASE ADD A for GOLD FLASH over NICKEL (PREFERRED TYPE)
 - PLEASE ADD B for 20µm HARD GOLD over min. 50µm NICKEL
 - PLEASE ADD C for 30µm HARD GOLD over min. 50µm NICKEL
- THREADED REAR SPACERS: COPPER ALLOY; min. 200µm TIN over 80µm NICKEL
- SLEEVES: COPPER ALLOY; min. 200µm TIN over 80µm NICKEL
- MAXIMUM TORQUE VALUE FOR THREAD: 6 in.LB
- CONNECTOR IS PART MARKED: 164□12029X CONE C ABC (see note 3)

THIS DRAWING MAY NOT BE COPIED OR REPRODUCED IN ANY WAY, AND MAY NOT BE PASSED ON TO A THIRD PARTY WITHOUT WRITTEN PERMISSION. OWNERSHIP AND COPYRIGHT OF CONEC GmbH										tolerance				 dim. in mm		scale: 2:1 (5:1)									
																material: SEE NOTES									
										DO NOT ALTER CAD DRAWING BY HAND								date		name		title: D-SUB FEMALE 9pos. SOLDER PIN STRAIGHT with threaded rear spacer			
														drawn		21.01.15		Henneboel							
														appd.		21.01.15		Lehmenkühler							
				norm																					
				d-old		16K2A904		dwg no:				DIN-A3													
3 x b		Ä5499		21.01.2015		K.H.						16K1A904													
a		Original										sh: 1													
rev.		description		date		name		part no: (b) 164□12029X				(see note 3)													

CONEC