
THIS DRAWING IS UNPUBLISHED. RELEASED FOR PUBLICATION 20
© COPYRIGHT 20 BY - ALL RIGHTS RESERVED.

REVISIONS					
P	LTR	DESCRIPTION	DATE	DWN	APVD
	A	REVISED AS PER ECR-15-005925	22APR2015	RS	JL
	A1	ECR-18-006945	02JUL2018	SR	MZ

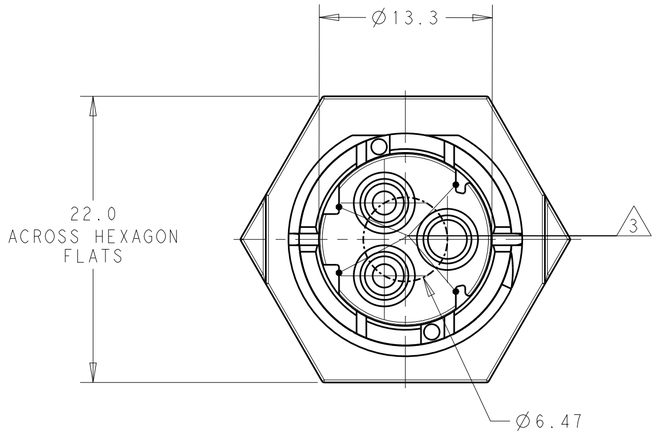



NOTES:


1. MATERIAL: GLASS FILLED PBT, COLOR: BLACK
2. MUST COMPLY WITH DIRECTIVE 2002/95/EC (ROHS)


△3 ALL POLARIZATION KEYS SHOWN FOR REF ONLY.
△4 CIRCUIT I.D.
△5 TE LOGO
△6 VOLTAGE RATING

7. THIS PRODUCT HAS NOT COMPLETED VALIDATION TESTING

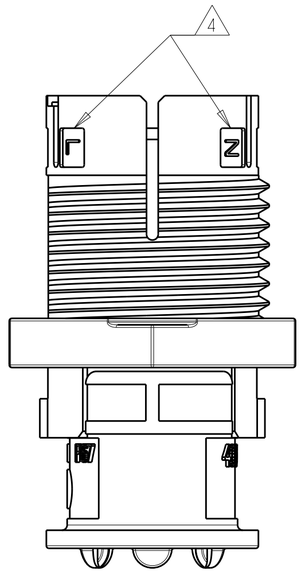

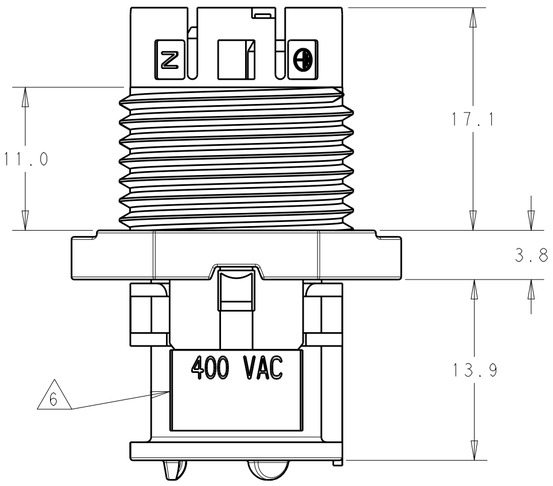

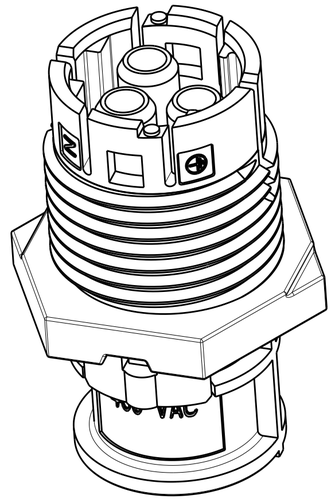

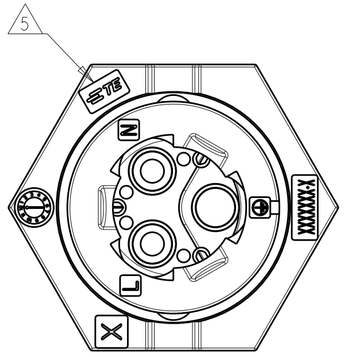

OBSOLETE	C	PANEL MOUNT SOCKET SEALED NECTOR 3 POSITION	~~2213468-3~~
	B	PANEL MOUNT SOCKET SEALED NECTOR 3 POSITION	~~2213468-2~~
	A	PANEL MOUNT SOCKET SEALED NECTOR 3 POSITION	2213468-1
	POLARIZATION TYPE	DESCRIPTION	PART NUMBER

THIS DRAWING IS A CONTROLLED DOCUMENT.

DIMENSIONS: mm

TOLERANCES UNLESS OTHERWISE SPECIFIED:
0 PLC ±-
1 PLC ±0.3
2 PLC ±0.20
3 PLC ±-
4 PLC ±-
ANGLES ±3°

MATERIAL: TBD -

FINISH: - -

DWN J.SHAFFER 20MAR2014
CHK M.LUKSIC 20MAR2014
APVD M.LUKSIC 20MAR2014
PRODUCT SPEC 108-133014
APPLICATION SPEC 114-32111
WEIGHT -

TE Connectivity

NAME PANEL MOUNT, SOCKET; SEALED NECTOR M 3 POSITION




SIZE	CAGE CODE	DRAWING NO	RESTRICTED TO
A2	-	C-2213468	-


Customer Drawing | SCALE 1:1 | SHEET 1 OF 2 | REV A1

THIS DRAWING IS UNPUBLISHED. RELEASED FOR PUBLICATION 20
© COPYRIGHT 20 BY - ALL RIGHTS RESERVED.


REVISIONS					
P	LTR	DESCRIPTION	DATE	DWN	APVD
	-	SEE SHEET 1	-	-	-


POLARIZATION TYPES

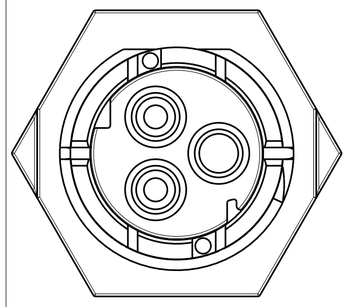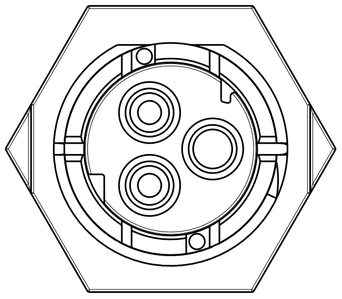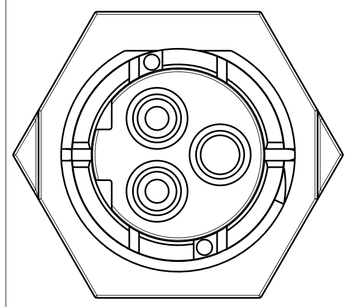POLARIZATION TYPE "A"	POLARIZATION TYPE "B"	POLARIZATION TYPE "C"
		
PN 2213468-1	~~PN 2213468-2~~	~~PN 2213468-3~~

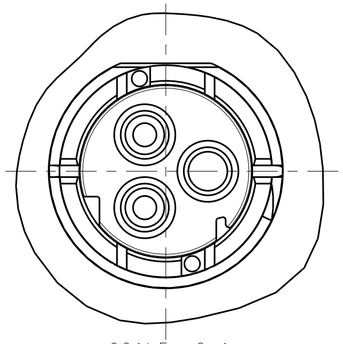



SCALE 3:1

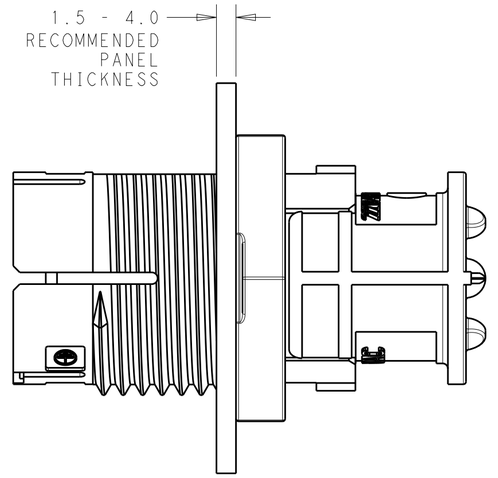

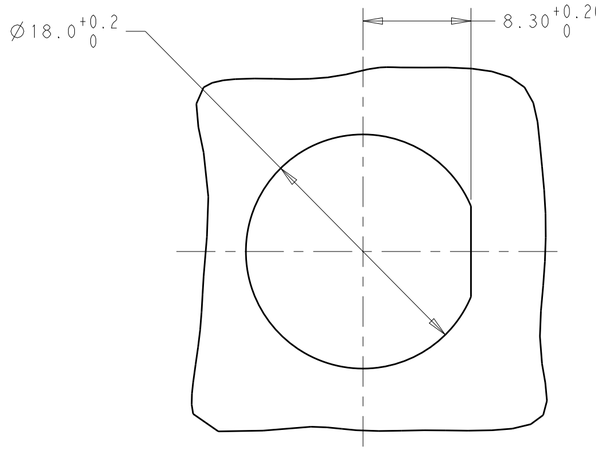

RECOMMENDED
PANEL CUTOUT

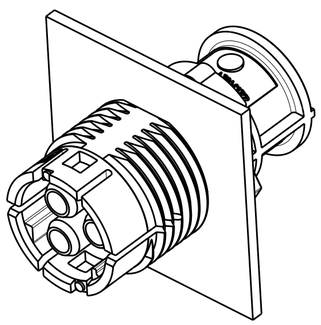

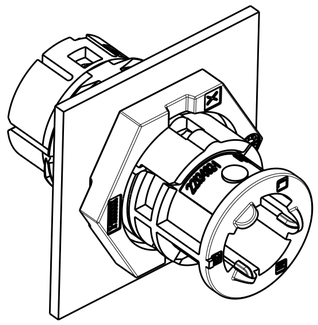

3D VIEWS
FOR REFERENCE ONLY

THIS DRAWING IS A CONTROLLED DOCUMENT.		DWN J.SHAFFER 20MAR2014	TE Connectivity
		CHK M.LUKSIC 20MAR2014	
DIMENSIONS: mm	TOLERANCES UNLESS OTHERWISE SPECIFIED:	APVD M.LUKSIC 20MAR2014	NAME PANEL MOUNT, SOCKET; SEALED NECTOR M 3 POSITION
	0 PLC ±- 1 PLC ±0.3 2 PLC ±0.20 3 PLC ±- 4 PLC ±- ANGLES ±3°	PRODUCT SPEC 108-133014 APPLICATION SPEC 114-32111 WEIGHT -	SIZE A2 / CAGE CODE - / DRAWING NO C-2213468 / RESTRICTED TO -
MATERIAL TBD -	FINISH - -	Customer Drawing	SCALE 1:1 / SHEET 2 OF 2 / REV A1