

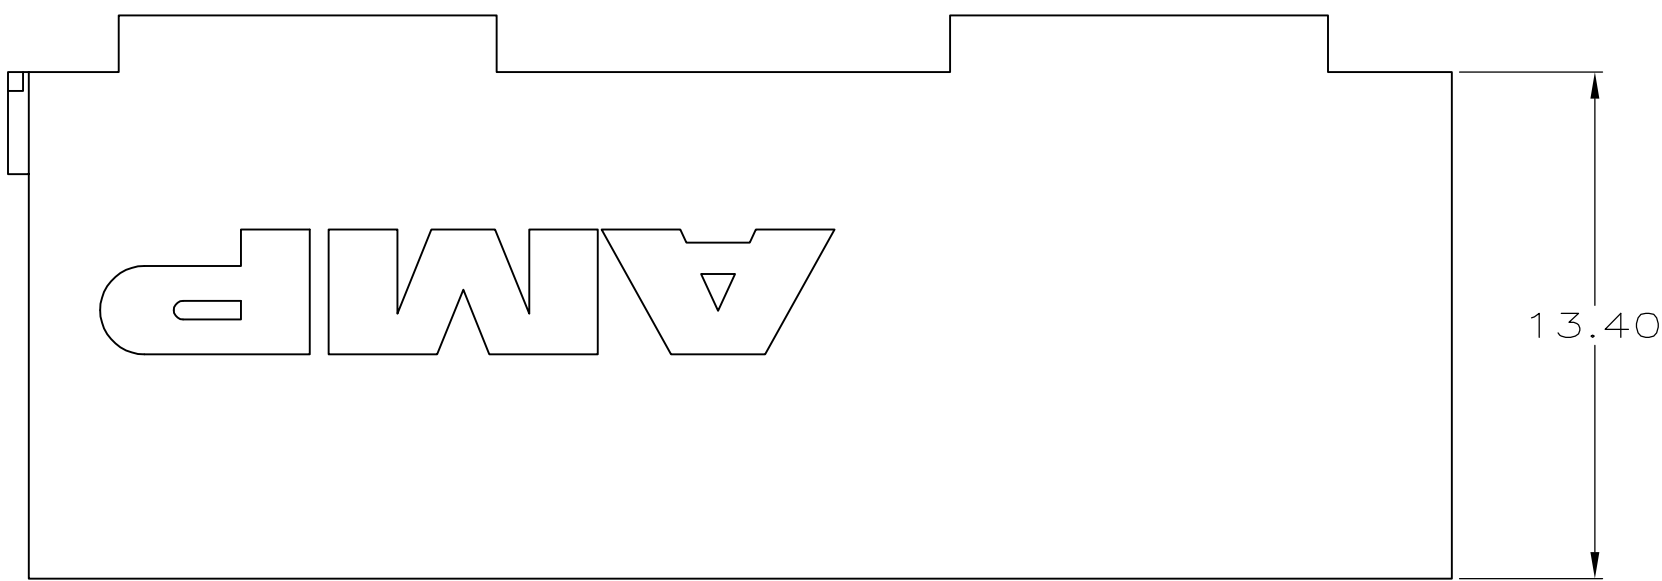
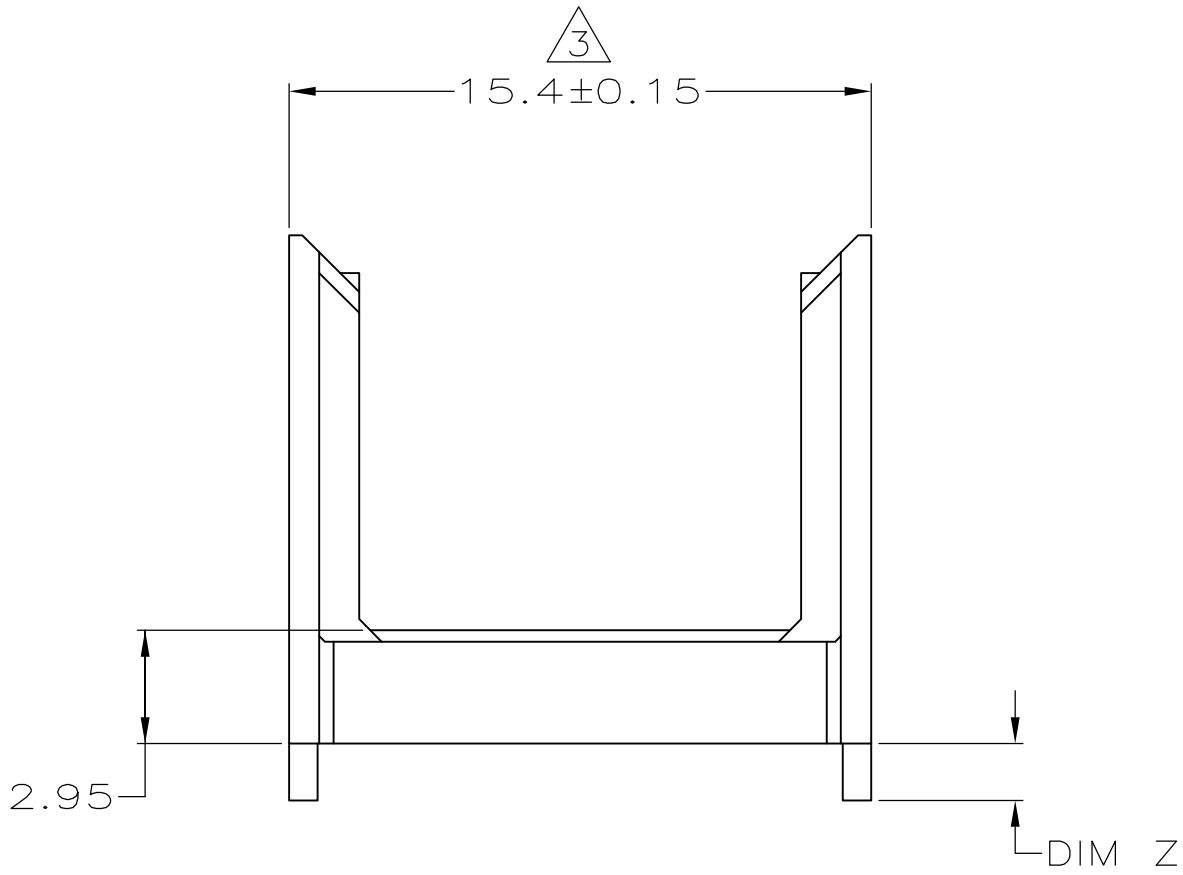


| LOC |    | DIST |     | REVISIONS                 |           |      |      |  |
|-----|----|------|-----|---------------------------|-----------|------|------|--|
| ES  | 00 | #    | LTR | DESCRIPTION               | DATE      | DWN  | APVD |  |
|     |    | D    |     | REVISED PER ECR-10-008928 | 26APR2010 | SA.Y | SY   |  |
|     |    | E    |     | ECR-10-019054             | 15SEP10   | DP   | MQW  |  |

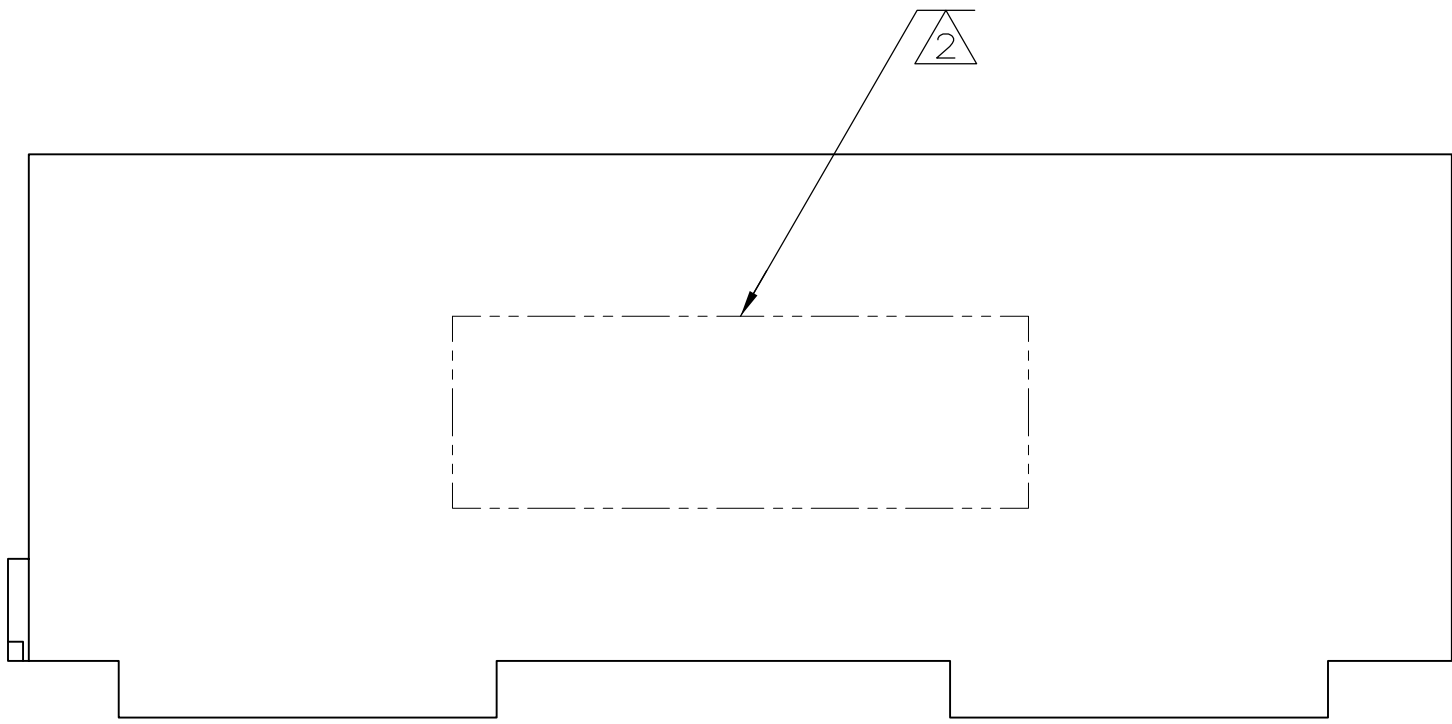

- ⚠ MATERIAL: GLASS FILLED POLYESTER.
- ⚠ PART NUMBER MARKED IN APPROXIMATE AREA SHOWN.
- ⚠ TO BE MEASURED AT BASE OF SHROUD.
- ⚠ OBSOLETE PARTS: OBSOLETE CIS STREAMLINING PER D.RENAUD/D.SINISI

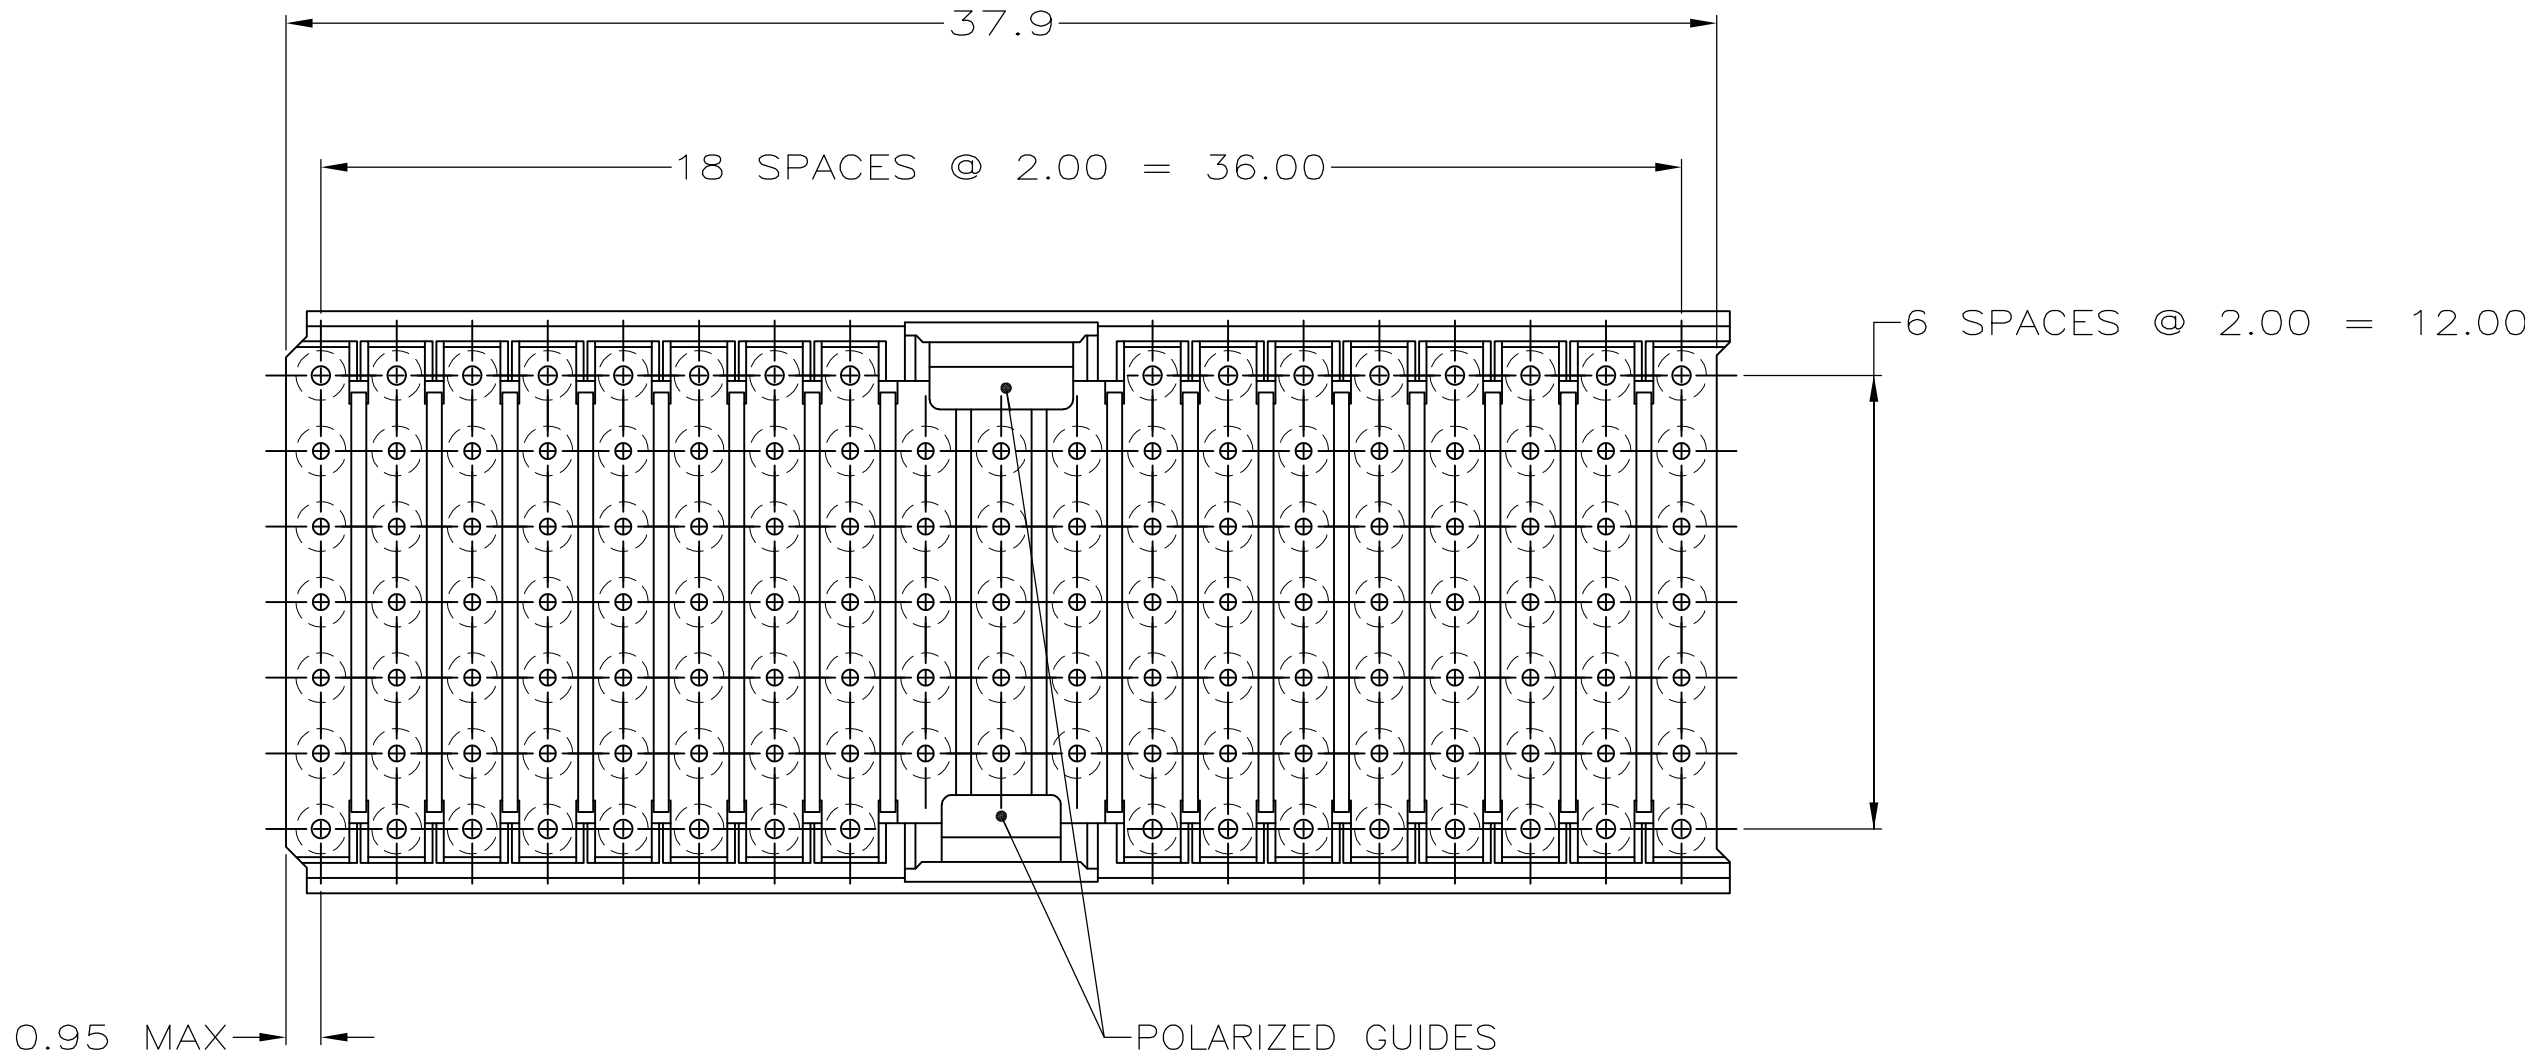

|            |       |                     |
|------------|-------|---------------------|
| ⚠ OBSOLETE | 1.90  | 646483-7            |
|            | 1.70  | <del>646483-6</del> |
|            | 1.50  | 646483-5            |
|            | 1.30  | <del>646483-4</del> |
|            | 1.10  | <del>646483-3</del> |
| ⚠ OBSOLETE | 0.90  | 646483-2            |
|            |       | 646483-1            |
|            | DIM Z | PART NUMBER         |

THIS DRAWING IS A CONTROLLED DOCUMENT

DWN  
T. SHUEY  
6-9-98

CHK  
G. SKIPPER  
11-23-98

APVD  
G. SKIPPER  
11-23-98

Tyco  
Electronics

Tyco Electronics Corporation  
Harrisburg, PA 17105-3608

DIMENSIONS:  
mm

0-PLG ±

1-PLG ±0.1

2-PLG ±0.05

3-PLG ±

4-PLG ±

ANGLES

±0.2

±0.2

MATERIAL  
⚠

FINISH

WEIGHT

—

CUSTOMER DRAWING

SCALE 5:1

SHEET 1 OF 1

REV E

NAME  
G. SKIPPER  
PRODUCT SPEC

APPLICATION SPEC

SIZE  
A100779

CAGE CODE  
—

DRAWING NO  
646483

RESTRICTED TO  
—

SHROUD,A-B,Z-PACK 2mm HM,5 ROW,  
127 POSITION,WITH GUIDE