© – TE Connectivity. All Rights Reserved.

REVISIONS					
P	LTR	DESCRIPTION	DATE	DWN	APVD
	T2	REVISED PER ECR-21-113405	31MAY2022	SS	DH


1 CONTINUOUS STRIP ON REELS


2 MATING TAB THK IS .033–.030.

3 WIRE SIZE IS #18–#14 AWG


4 INSULATION RANGE IS .120–.170 DIA.


5 THE GAP ON THE ROLLS TO BE IN CONTACT WITH THE TAB FOR THE LENGTH OF THE ROLL BEHIND THE LEAD-IN.

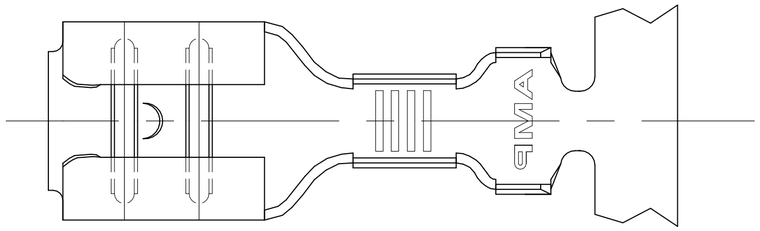


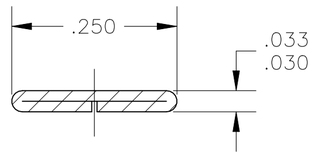


SECTION B–B

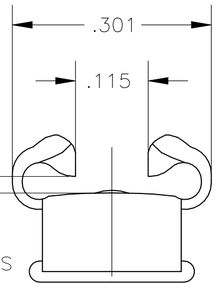

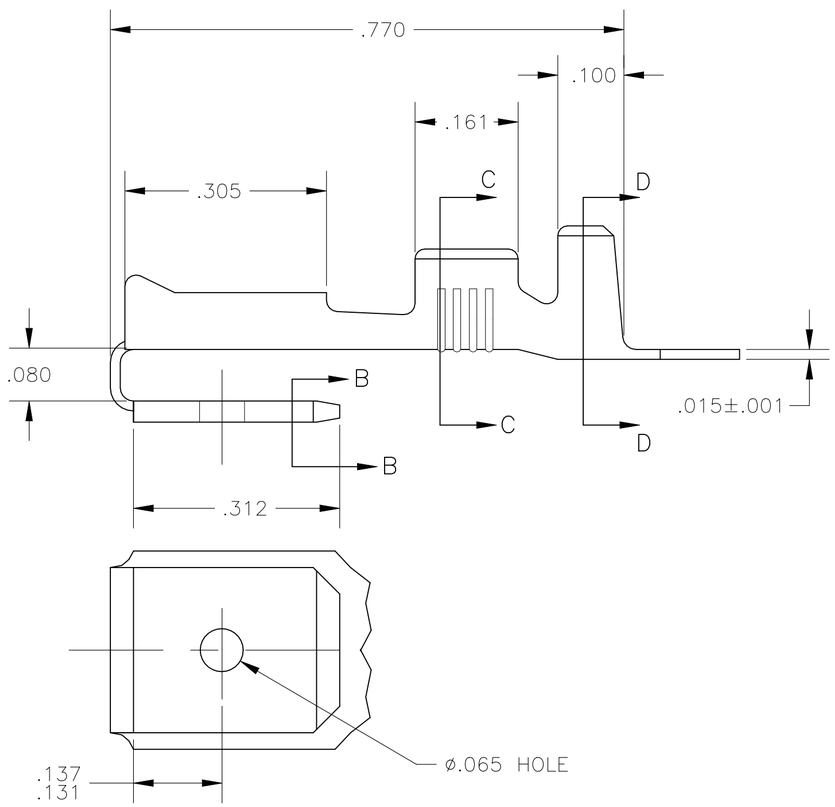

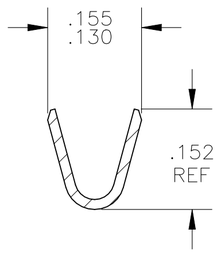

SECTION C–C

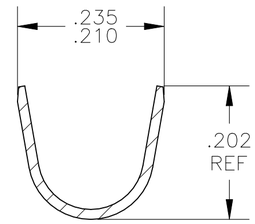

SECTION D–D

~~OBSOLETE~~	~~SILVER PLATE~~	~~61944-4~~
~~OBSOLETE~~	~~PRE TIN PLATE~~	~~61944-3~~
	TIN	61944-2
	–	61944-1
	FINISH	PART NO.

THIS DRAWING IS A CONTROLLED DOCUMENT.

DIMENSIONS: INCHES

TOLERANCES UNLESS OTHERWISE SPECIFIED:
0 PLC ± –
1 PLC ± –
2 PLC ± –
3 PLC ± .015
4 PLC ± –
ANGLES ± –

MATERIAL: BRASS

FINISH: SEE TABLE

DWN JR RUTH 26JUL2002
CHK P DESANTIS 26JUL02
APVD P DESANTIS 26JUL02
PRODUCT SPEC —
APPLICATION SPEC 114-2082
WEIGHT 0.000000

TE Connectivity

NAME: RECEPTACLE, FASTON, PIGGYBACK, 250 SERIES

SIZE	CAGE CODE	DRAWING NO	RESTRICTED TO
A2	00779	C-61944	—

CUSTOMER DRAWING | SCALE 6:1 | SHEET 1 OF 1 | REV T2

61944