


© – TE Connectivity. All Rights Reserved.


REVISIONS					
P	LTR	DESCRIPTION	DATE	DWN	APVD
	Z4	REVISED PER ECN-22-171534	30AUG2022	RK	JO

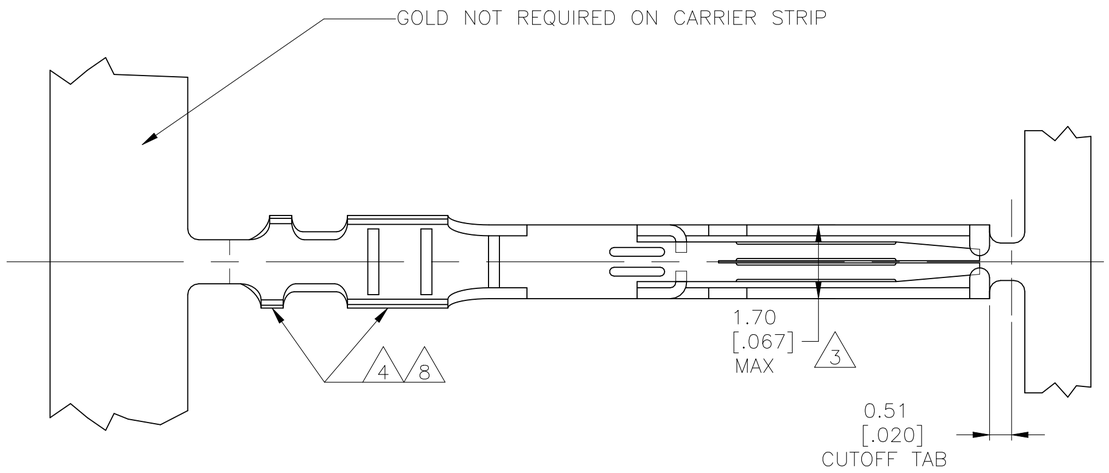

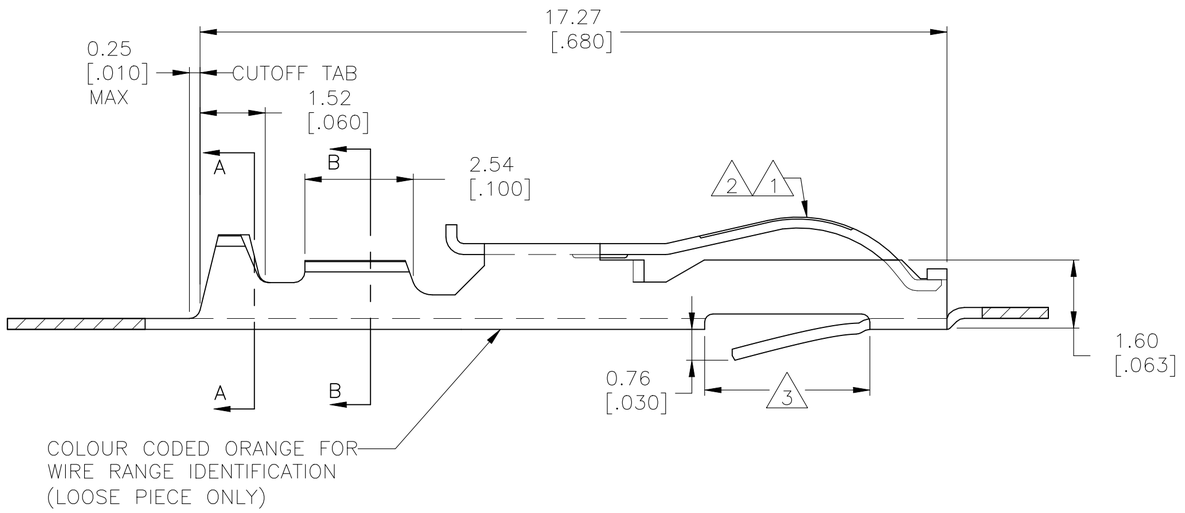


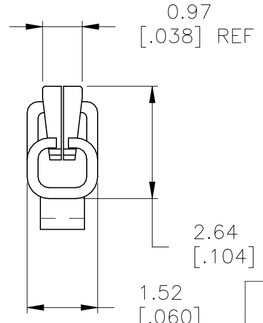

1. .000030 GOLD OVER .000030 NICKEL IN CONTACT AREA.
2. .000015 GOLD OVER .000030 NICKEL IN CONTACT AREA.
3. .067 MAX ALLOWED IN LOCKING POSITION AREA FOR .140 REF LENGTH.
4. TIN–LEAD IN CRIMP AREA.
5. OBSOLETE
6. .000050 GOLD OVER .000050 NICKEL IN CONTACT AREA. REMAINDER OF CONTACT GOLD FLASH OVER NICKEL.
7. .000015 GOLD OVER .000030 NICKEL IN CONTACT AREA. REMAINDER OF CONTACT GOLD FLASH OVER NICKEL.
8. MATTE TIN IN CRIMP AREA.
9. OBSOLETE PARTS: OBSOLETE CIS STREAMLINING PER D.RENAUD/D.SINISI
10. OBSOLETE PART

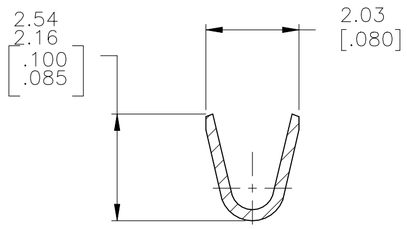

SECTION A–A
INSULATION RANGE
.035–.055 DIA

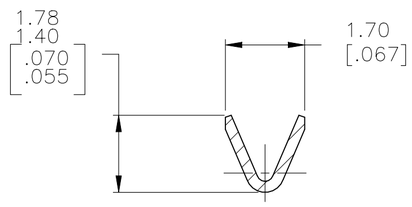

SECTION B–B
WIRE RANGE
#28–#24

5-583616-3	9 ~~5-583616-7~~	2 8	5-583616-5
5-583616-2	9 ~~5-583616-6~~	1 8	5-583616-4
1-583616-0	5 ~~1-583616-2~~	7	1-583616-1
583616-8	5 ~~1-583616-3~~	6	9 ~~583616-9~~
583616-3	5 ~~583616-7~~	2 4	583616-5
10 ~~583616-2~~	9 ~~583616-6~~	1 4	10 ~~583616-4~~
STRIP PART NO REELING LEFT TO RIGHT	STRIP PART NO REELING RIGHT TO LEFT	FINISH	LOOSE PIECE

THIS DRAWING IS A CONTROLLED DOCUMENT.

DIMENSIONS: mm [INCHES]

TOLERANCES UNLESS OTHERWISE SPECIFIED:
0 PLC ± –
1 PLC ± –
2 PLC ± –
3 PLC ± –
4 PLC ± –
ANGLES ± –

MATERIAL: PHOS BRONZE

FINISH: SEE TABLE

DWN	A. STAUB BG	02AUG93
CHK	H ROSE	18FEB94
APVD	H ROSE	18FEB94
PRODUCT SPEC	–	
APPLICATION SPEC	–	
WEIGHT	–	

TE Connectivity

NAME: CONTACT–TWIN LEAF (CRIMP–SNAP)
–

SIZE	CAGE CODE	DRAWING NO	RESTRICTED TO
A2	00779	C-583616	–

CUSTOMER DRAWING | SCALE 10:1 | SHEET 1 OF 1 | REV Z4

583616