

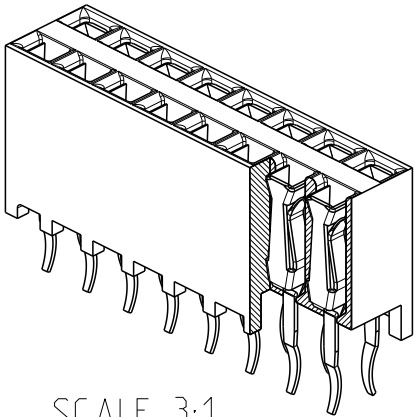
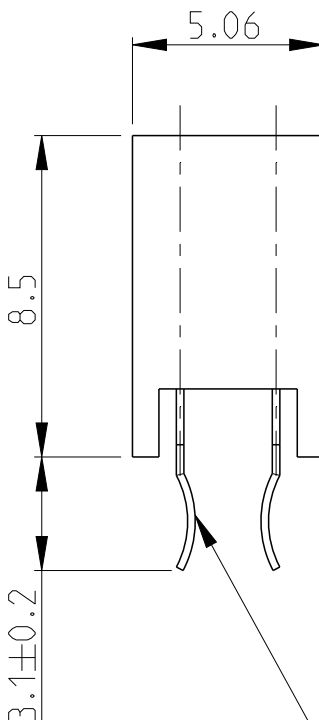
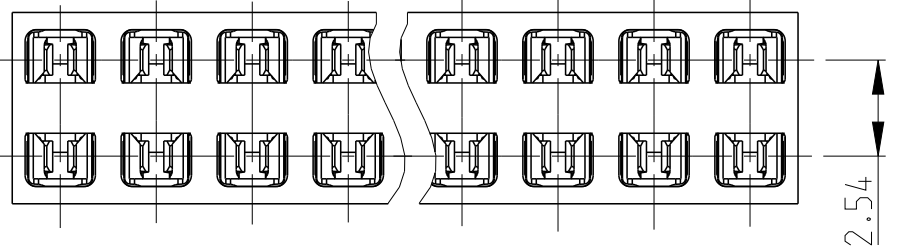


POS. PER ROW 'N'	L	PART NUMBER	
2	5.08	215310-2	
3	7.62	~~3~~	OBSOLETE
4	10.16	~~4~~	
5	12.70	~~5~~	
6	15.24	~~6~~	OBSOLETE
7	17.78	~~7~~	
8	20.32	~~8~~	OBSOLETE
9	22.86	~~9~~	
10	25.40	~~10~~	OBSOLETE
11	27.94	1- -1	
12	30.48	1- -2	
13	33.02	1- -3	OBSOLETE
14	35.56	1- -4	
15	38.10	1- -5	
16	40.64	1- -6	OBSOLETE
17	43.18	1- -7	
18	45.72	1- -8	
19	48.26	1- -9	OBSOLETE
20	50.80	2- -0	
21	53.34	2- -1	
22	55.88	2- -2	OBSOLETE
23	58.42	2- -3	
24	60.96	2- -4	OBSOLETE
25	63.50	2- -5	
26	66.04	2- -6	OBSOLETE
27	68.58	2- -7	
28	71.12	2- -8	
29	73.66	2- -9	OBSOLETE
30	76.2	3- -0	
31	78.74	3- -1	OBSOLETE
32	81.28	3- -2	
33	83.82	3- -3	OBSOLETE
34	86.36	3- -4	
35	88.90	3- -5	
36	91.44	3- 215310 -6	

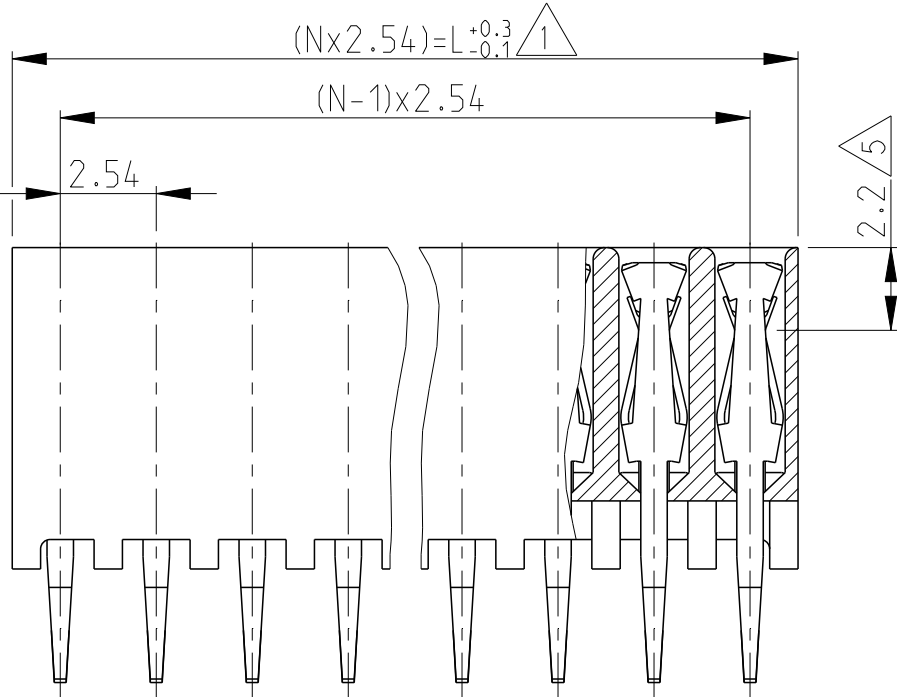

- NOTES:
- 1 TO DETERMINE DIMENSIONS TAKE 2xN = NR. OF POS.
FOR EXAMPLE: 2x10 POS; N x 2.54= 25.4mm
FOR ORDER NO: USE BASIC - NR. + NR. OF POS.
FOR EXAMPLE: 2x2POS. = 215310-2 (SHORTEST VERSION)
2x36POS. =3-215310-6 (LONGEST VERSION)
 - 2 HOUSING MATERIAL: PBT BLACK GLASS FILLED, UL 94V-0
CONTACT MATERIAL: PHOSPHOR BRONZE
 - 3 PLATING 2.5-4.0 μm TIN OVER 0.5 μm NICKEL
 - 4 MATES WITH 0.63 SQUARE/ROUND MODU POSTS
 - 5 CONTACT POINT
 - 6 RECOMMENDED PC BOARD THICKNESS: 1.6mm
 - 7 PC-BOARD RETENTION FEATURE
 - 8 HV100 CONNECTOR PACKED IN ANTI-STATIC BLISTER TRAY
 - 9 OBSOLETE PARTS: OBSOLETE CIS STREAMLINING PER D.RENAUD/D. SINISI

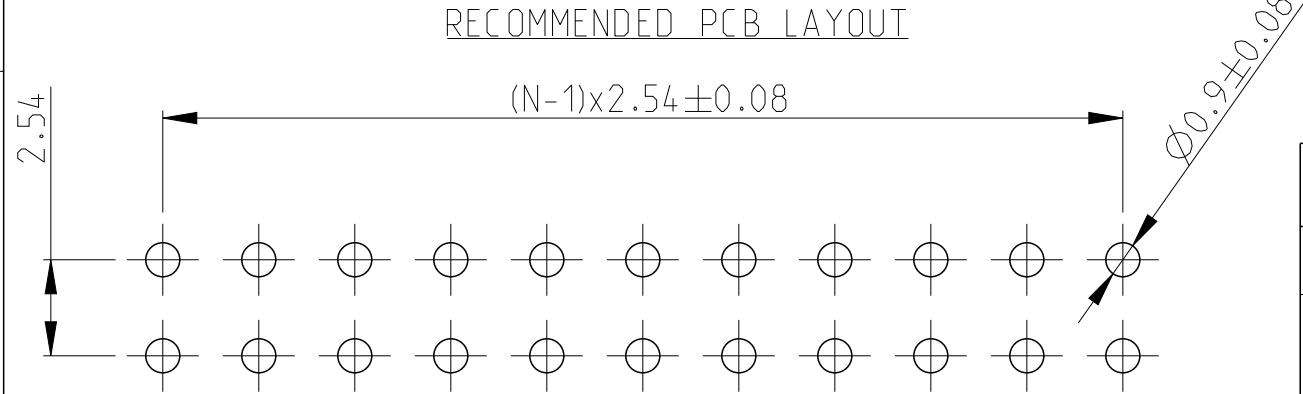

THIS DRAWING IS A CONTROLLED DOCUMENT.

DIMENSIONS:
mm

MATERIAL
SEE NOTE 2

TOLERANCES UNLESS OTHERWISE SPECIFIED:
±0.15

0 PLC ±
1 PLC ±
2 PLC ±
3 PLC ±
4 PLC ±
ANGLES ±

FINISH
SEE NOTE 3

DWN
L.V.D. HEYDEN

CHK
W. SIMONS

APVD
L.V. SOEST

PRODUCT SPEC
108-19056

APPLICATION SPEC
-

WEIGHT
-

CUSTOMER DRAWING

TE Connectivity

NAME
HV100 CONNECTOR VERTICAL, 8.5mm
TOP ENTRY, DUAL ROW, TIN

SIZE
A3

CAGE CODE
00779

DRAWING NO
C-215310

RESTRICTED TO
-

SCALE
5:1

SHEET
1 OF 1

REV
H