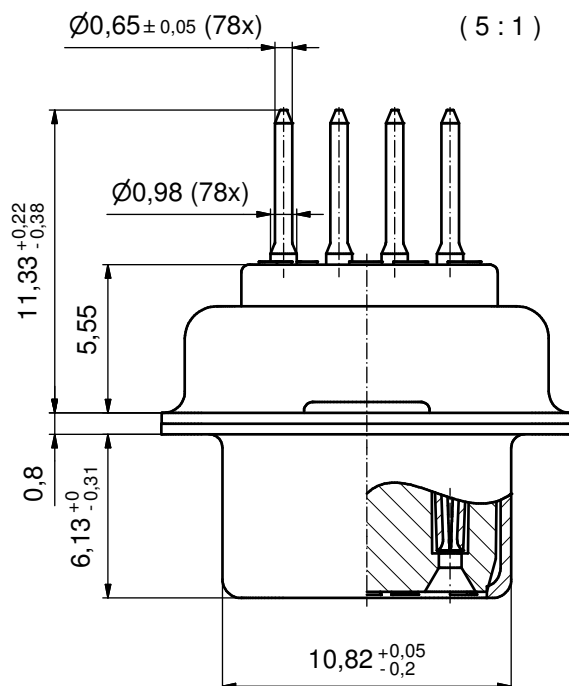
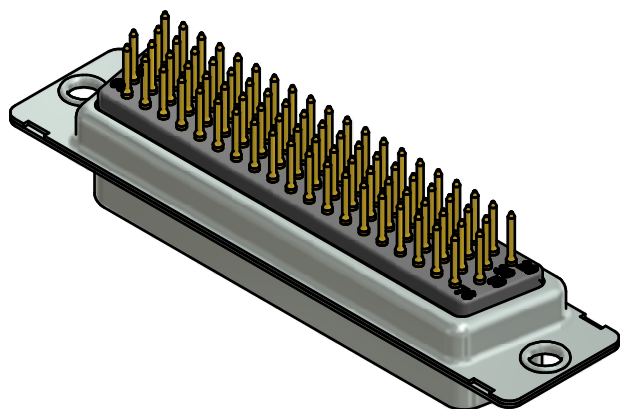
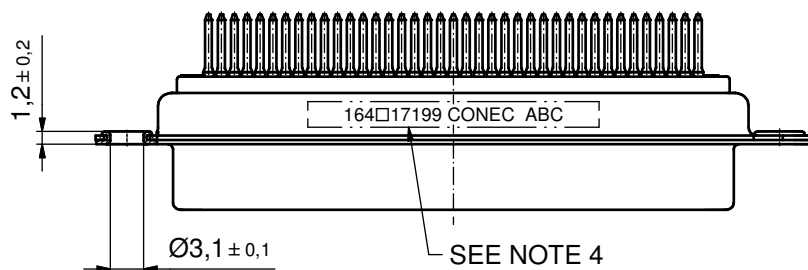
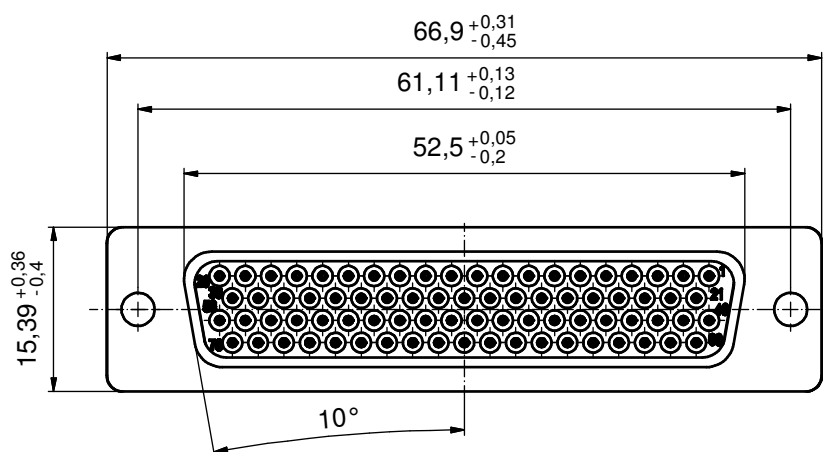


1. METAL SHELLS: STEEL; min. 315µin TIN over 40-80µin NICKEL
2. INSULATORS: PBT GF UL 94 V-0; BLACK
3. CONTACTS: COPPER ALLOY; PLATING (SEE PART NO.):
□ PLEASE ADD A for GOLD FLASH over NICKEL (PREFERRED TYPE)
□ PLEASE ADD B for 20µin HARD GOLD over min. 50µin NICKEL
□ PLEASE ADD C for 30µin HARD GOLD over min. 50µin NICKEL
4. CONNECTOR IS PART MARKED: [164□17199X CONEC ABC]

THIS DRAWING MAY NOT BE COPIED OR REPRODUCED IN ANY WAY, AND MAY NOT BE PASSED ON TO A THIRD PARTY WITHOUT WRITTEN PERMISSION. OWNERSHIP AND COPYRIGHT OF CONEC GmbH				tolerance		 dim. in mm		scale: 2:1 (5:1)	
								material: SEE NOTES	
								title: D-SUB HD FEMALE 78pos. SOLDER PIN STRAIGHT	
DO NOT ALTER CAD DRAWING BY HAND				date		name		dwg no: 16K1A3304 DIN-A3 sh: 1	
				drawn	06.09.13	Henneboel			
				appd.	06.09.13	Fischer			
				norm					
				d-old					
								part no: 164□17199X (see note 3)	
a	Original								
rev.	description	date	name						