


© 2024 TE Connectivity. All Rights Reserved.


REVISIONS					
P	LTR	DESCRIPTION	DATE	DWN	APVD
	A3	REVISED PER ECN-24-294057	19NOV2024	AP	AL

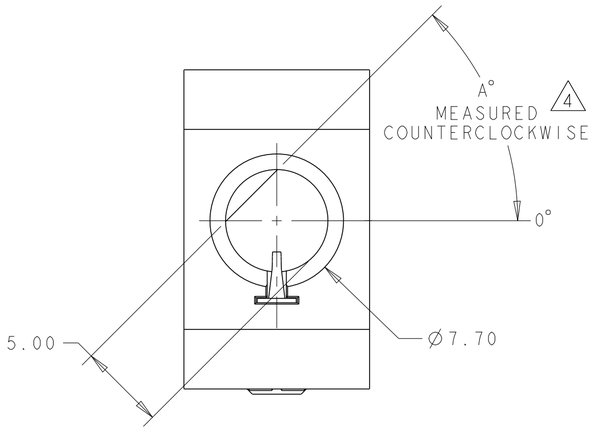

VIEW Y
ESD ORIENTATION

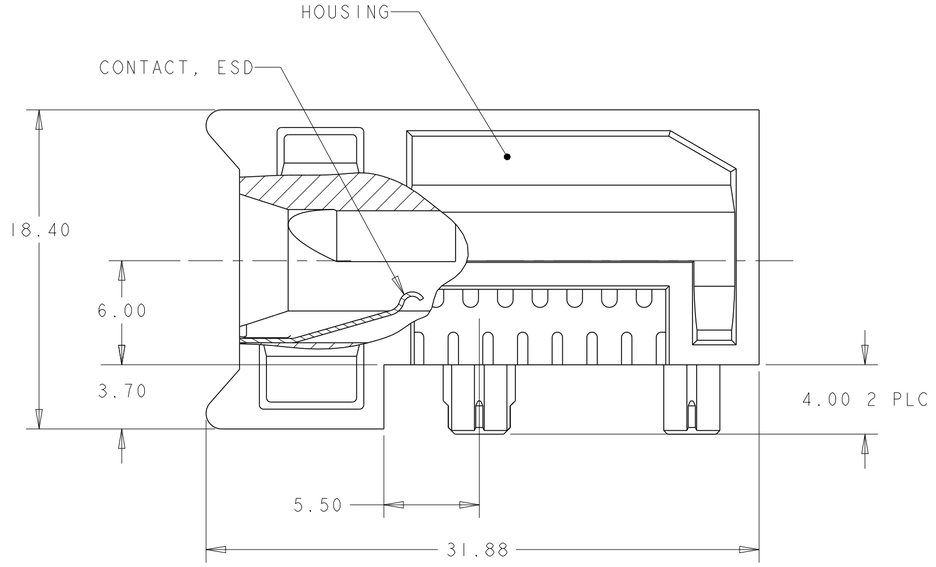


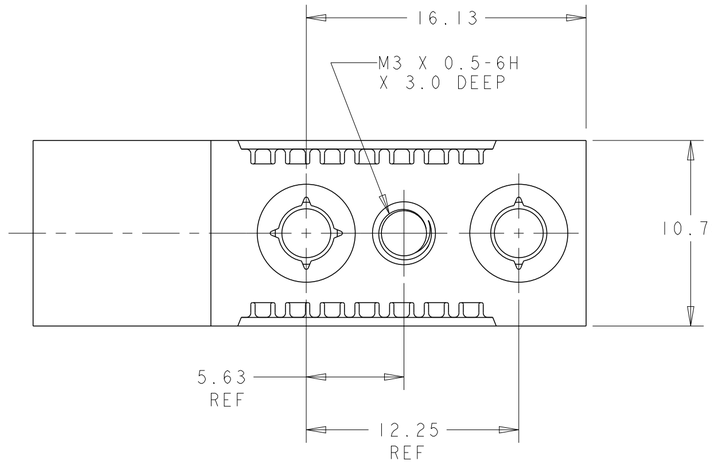

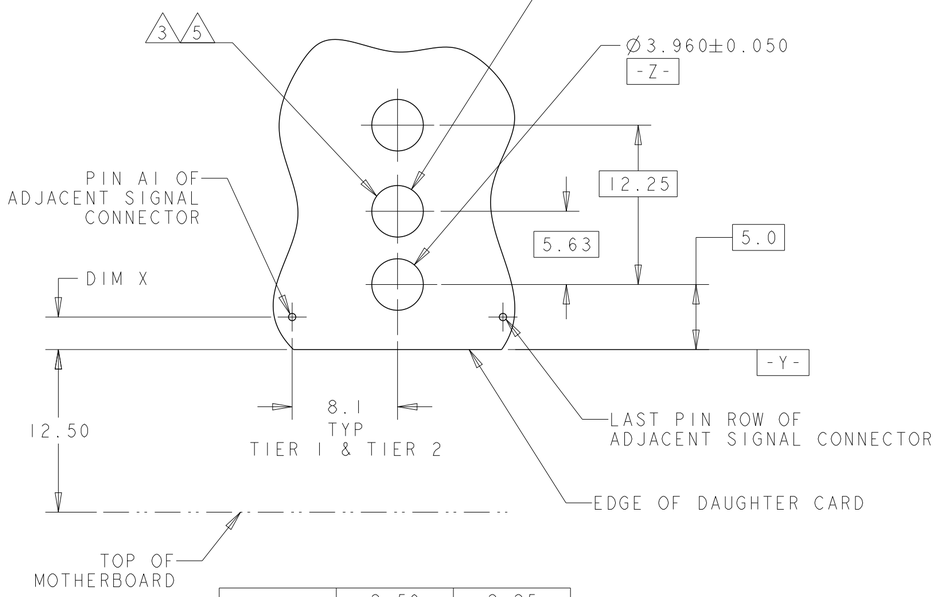


DIM X	2.50	2.25
	TIER 1	TIER 2

PCB LAYOUT
CONNECTOR SIDE
SCALE 3:1

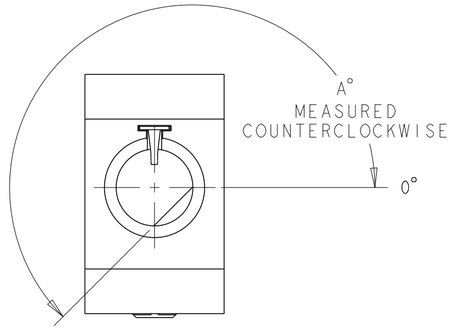

VIEW Z
ESD ORIENTATION
SCALE 3:1

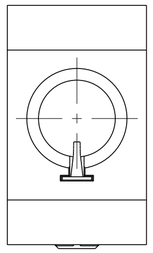

VIEW W 6
ESD ORIENTATION
SCALE 3:1

1. MATERIAL:
HOUSING: ZINC ALLOY DIE CASTING, ZAMAK 3
CONTACT: PHOSPHOR BRONZE

2. FINISH:
HOUSING: CHROMATE CONVERSION COATING
ESD CONTACT: 1.27µm MINIMUM NICKEL ALL OVER

3. HOLE FOR POSITIVE RETENTION SCREW

4. DASH NUMBERS INDICATE KEY ORIENTATION
(P/N 1410297-2 SHOWN ON DRAWING)

5. GROUND PAD Ø5mm ON RETENTION HARDWARE SIDE OF PCB

6. GUIDE MODULE W/O KEYING,
GUIDE PIN 1410548-2 & 1410548-3 MUST BE ORIENTED
TO PROVIDE PROPER ESD PERFORMANCE

7. FINISH:
HOUSING: NICKEL OVER COPPER.
ESD CONTACT: 1.27µm MINIMUM NICKEL ALL OVER.

8.

9. OBSOLETE PARTS: OBSOLETE CIS STREAMLINING PER
D.RENAUD/D.SINISI

	VIEW W	6	7 1-1410297-9
	VIEW Y	315°	7 1-1410297-8
	VIEW Z	270°	7 1-1410297-7
	VIEW Z	225°	7 1-1410297-6
OBSOLETE	~~VIEW Z~~	~~180°~~	~~7 1-1410297-5~~
OBSOLETE	~~VIEW Z~~	~~135°~~	~~7 1-1410297-4~~
	VIEW Y	90°	7 1-1410297-3
	VIEW Y	45°	7 1-1410297-2
	VIEW Y	0°	7 1-1410297-1
SUPERSEDED BY 1-1410297-9	VIEW W	6	2 1410297-9
9 SUPERSEDED BY 1-1410297-8	VIEW Y	315°	2 1410297-8
SUPERSEDED BY 1-1410297-7	VIEW Z	270°	2 1410297-7
SUPERSEDED BY 1-1410297-6	VIEW Z	225°	2 1410297-6
9 SUPERSEDED BY 1-1410297-5	VIEW Z	180°	2 1410297-5
9 SUPERSEDED BY 1-1410297-4	VIEW Z	135°	2 1410297-4
SUPERSEDED BY 1-1410297-3	VIEW Y	90°	2 1410297-3
SUPERSEDED BY 1-1410297-2	VIEW Y	45°	2 1410297-2
SUPERSEDED BY 1-1410297-1	VIEW Y	0°	2 1410297-1
	ESD ORIENTATION	A°	PART NUMBER 4

THIS DRAWING IS A CONTROLLED DOCUMENT.

DIMENSIONS: mm

TOLERANCES UNLESS OTHERWISE SPECIFIED:
0 PLC ±-
1 PLC ±-
2 PLC ±0.13
3 PLC ±0.013
4 PLC ±-
ANGLES ±-

MATERIAL 1 material_2

FINISH 2 finish_spec_2

DWN L.SIPE 26OCT2001
CHK D.DEFIBAUGH 26OCT2001
APVD G.GRIFFITH 18APR2005
PRODUCT SPEC -
APPLICATION SPEC -
WEIGHT -

TE Connectivity

NAME KEY/ESD GUIDE MODULE ASSEMBLY, 20.3mm, MULTIGIG, DAUGHTER CARD

SIZE	CAGE CODE	DRAWING NO	RESTRICTED TO
A2	00779	C-1410297	-

CUSTOMER DRAWING | SCALE 14:5 | SHEET 1 OF 1 | REV A3