

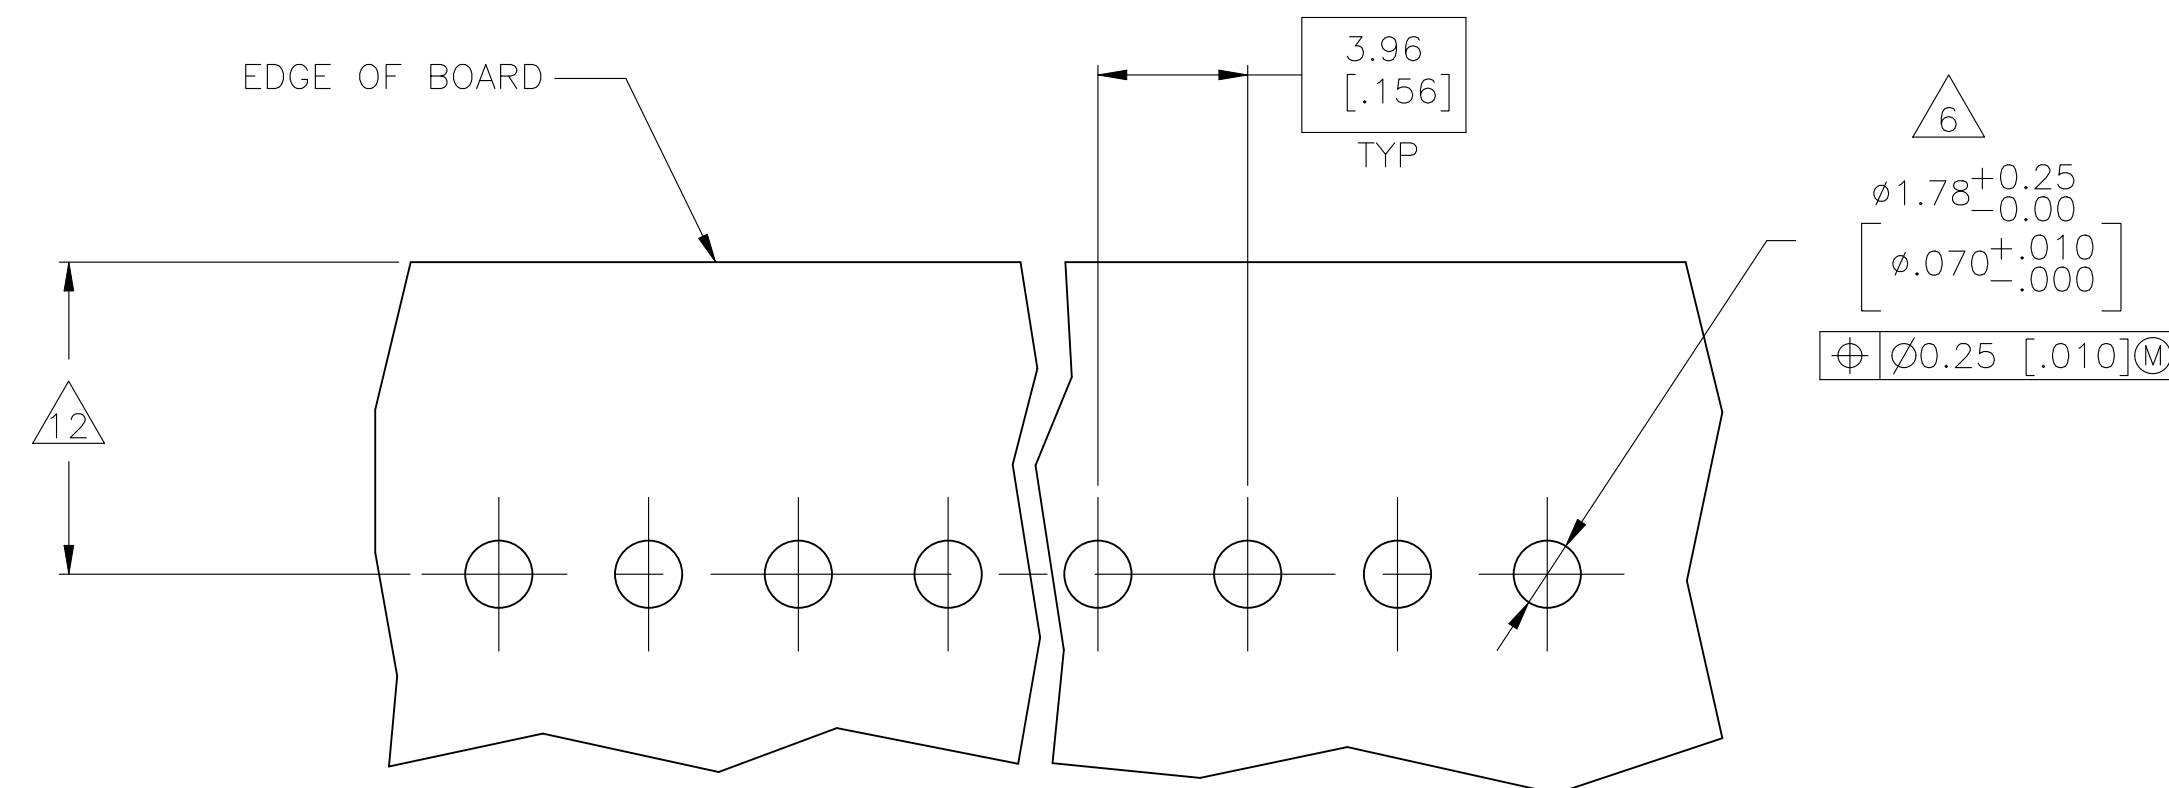
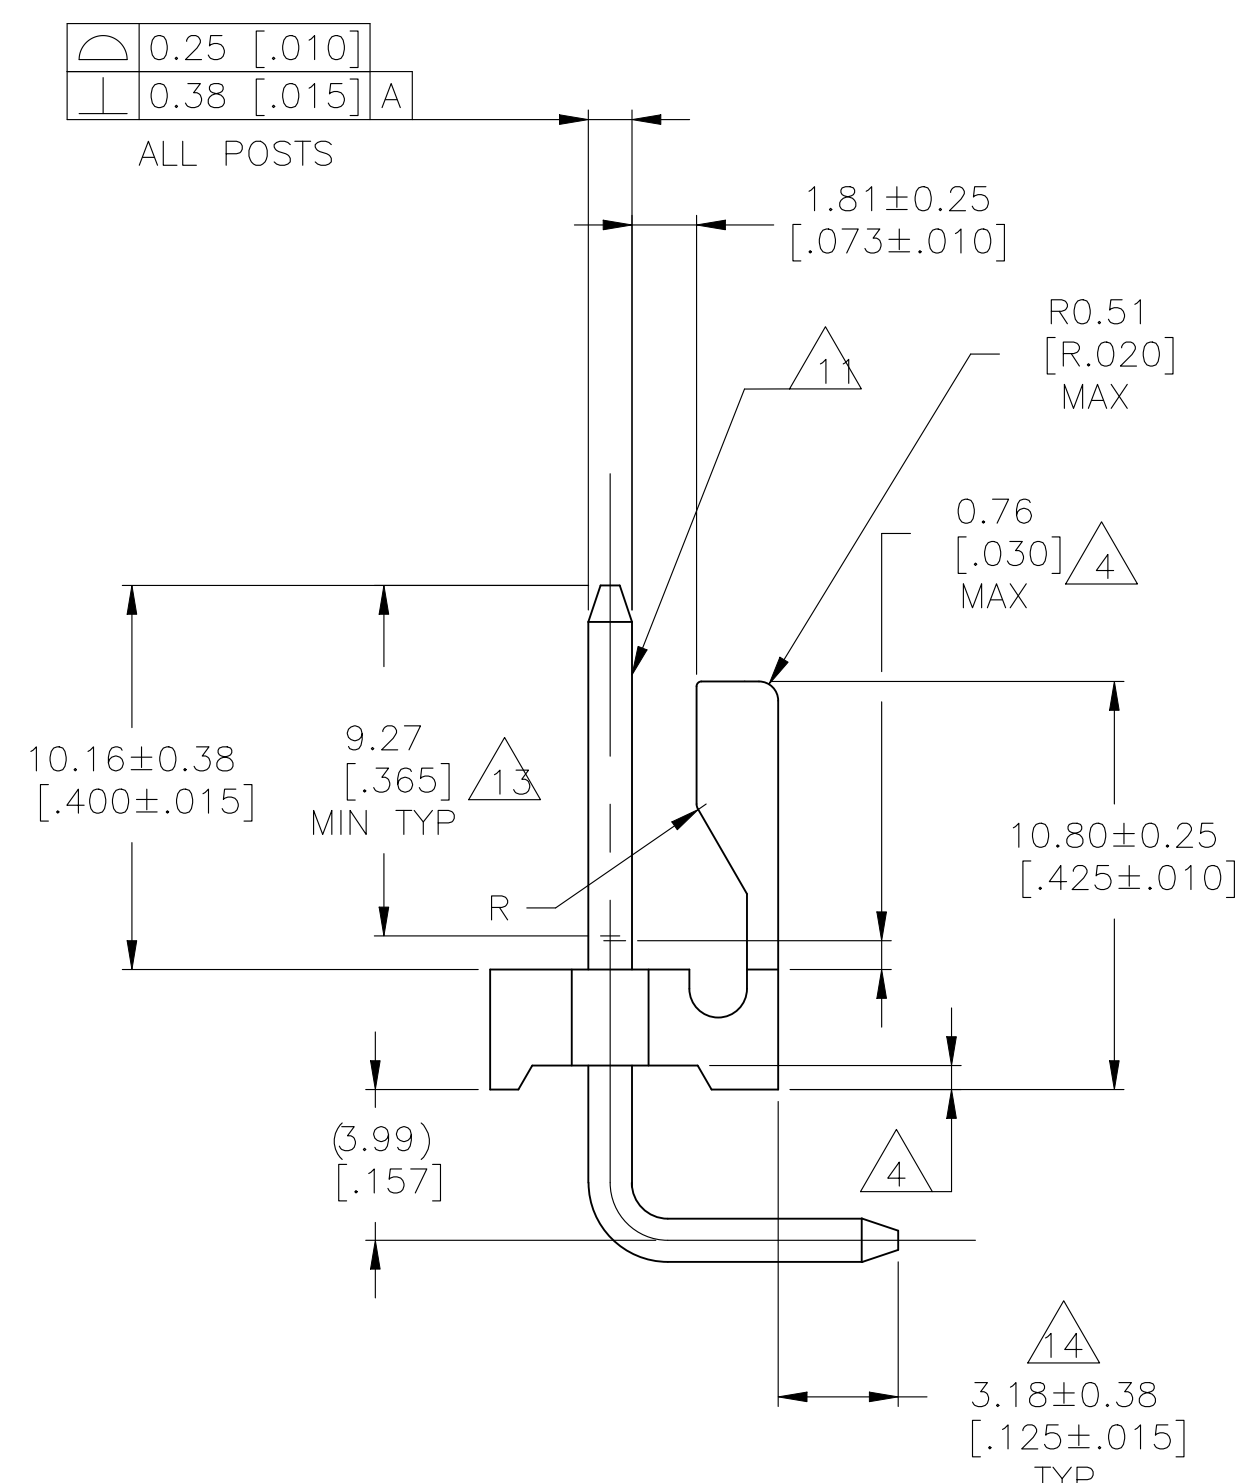


REVISIONS					
P	LTR	DESCRIPTION	DATE	DWN	APVD
	AF	REVISED PER ECR-25-253172	070CT25	CM	JP

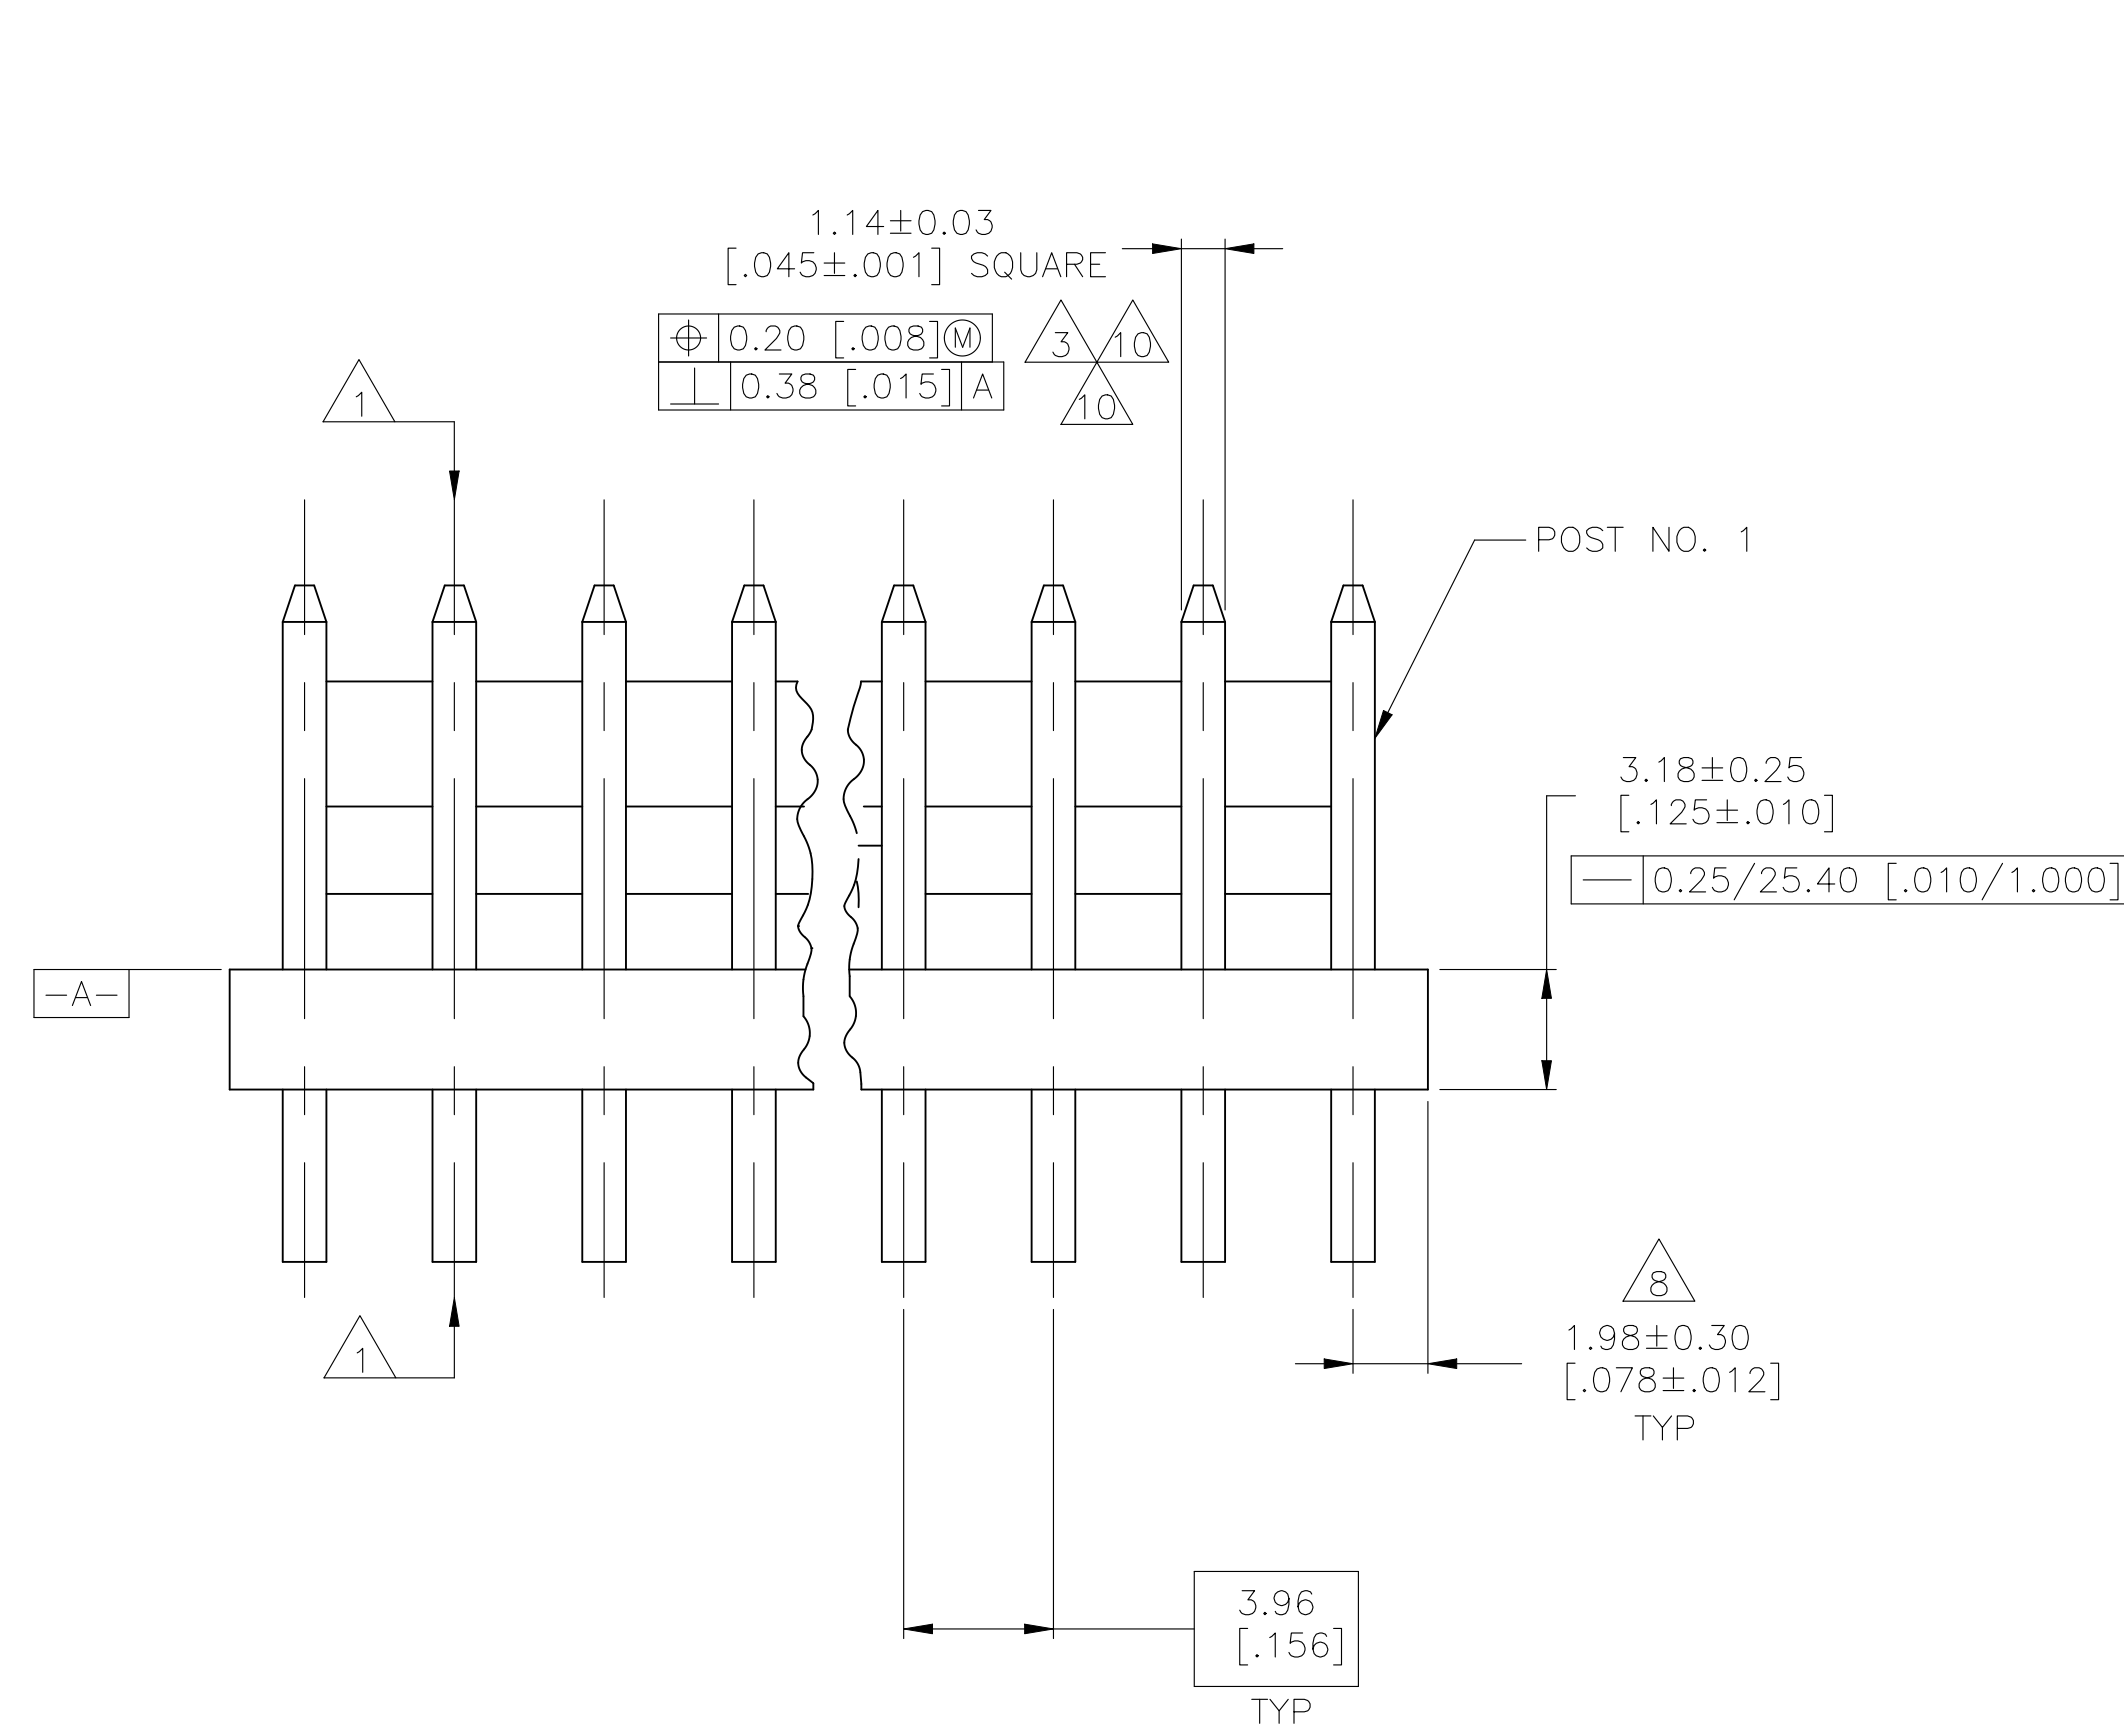


RECOMMENDED MOUNTING HOLE PATTERN
FOR 1.60 [.063] THICK P.C. BOARD

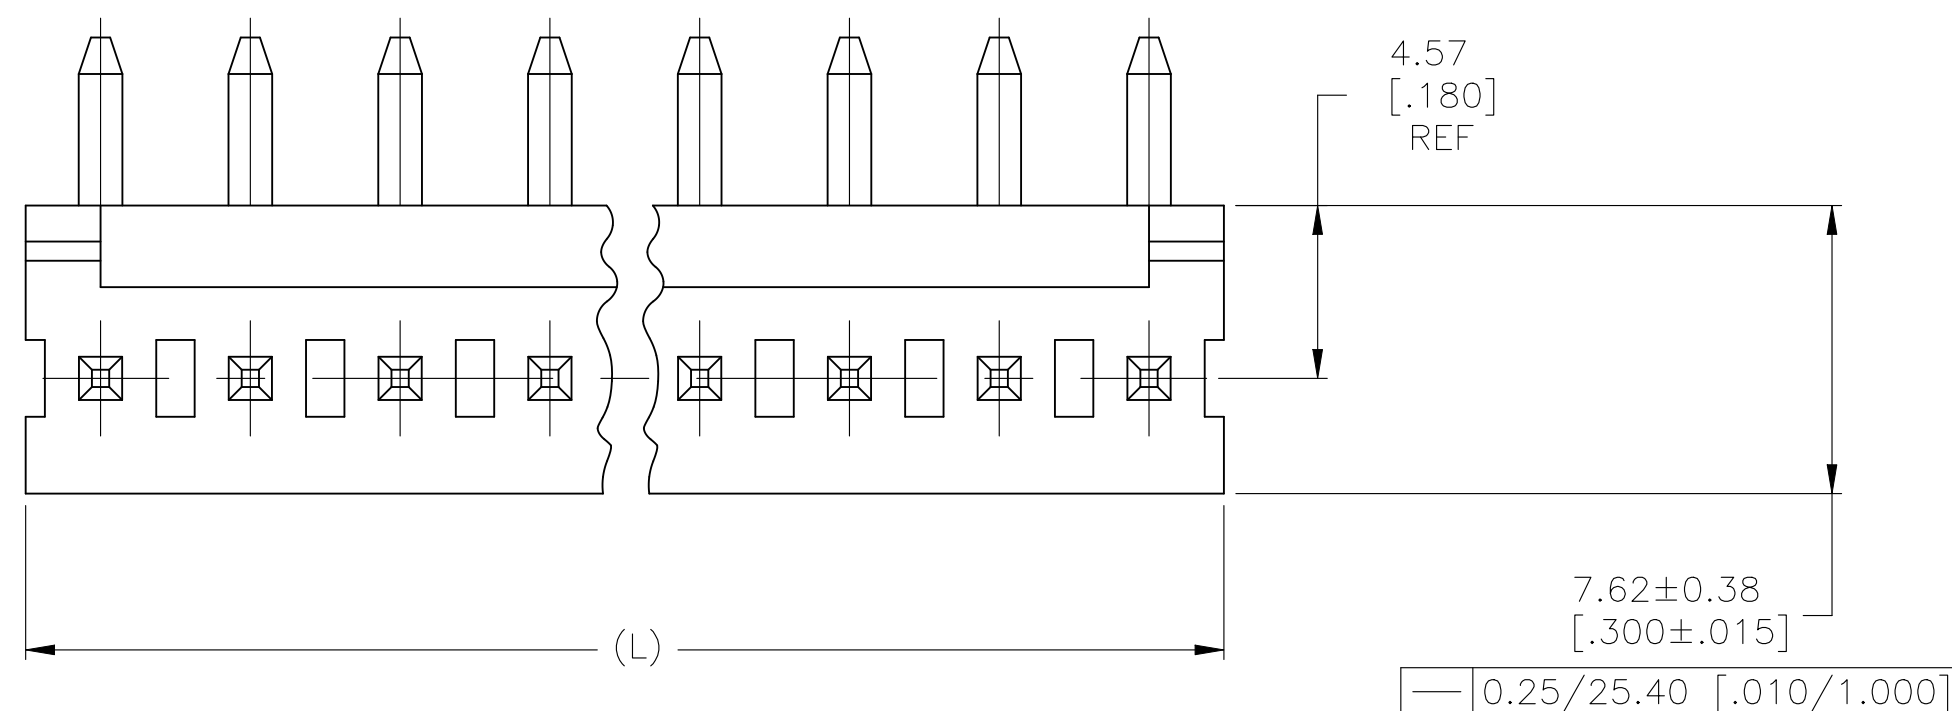

LEAD EYE E	95.10	[3.744]	24	5-641207-4
	91.14	[3.588]	23	5-641207-3
	87.17	[3.432]	22	5-641207-2
	83.21	[3.276]	21	5-641207-1
	79.25	[3.120]	20	5-641207-0
	75.29	[2.964]	19	4-641207-9
	71.32	[2.808]	18	4-641207-8
	67.36	[2.652]	17	4-641207-7
	63.40	[2.496]	16	4-641207-6
	59.44	[2.340]	15	4-641207-5
	55.47	[2.184]	14	4-641207-4
	51.51	[2.028]	13	4-641207-3
	47.55	[1.872]	12	4-641207-2
	43.59	[1.716]	11	4-641207-1
	39.62	[1.560]	10	4-641207-0
	35.66	[1.404]	9	3-641207-9
	31.70	[1.248]	8	3-641207-8
	27.74	[1.092]	7	3-641207-7
	23.77	[.936]	6	3-641207-6
	19.81	[.780]	5	3-641207-5
15.85	[.624]	4	3-641207-4	
11.89	[.468]	3	3-641207-3	
7.92	[.312]	2	3-641207-2	
DIM (L)		NO.OF POSN	ASSEMBLY	

DELTA NOTATION	95.10	[3.744]	24	~~2-641207-4~~	$\triangle_{15}$
	91.14	[3.588]	23	~~2-641207-3~~	$\triangle_{15}$
	87.17	[3.432]	22	~~2-641207-2~~	$\triangle_{15}$
	83.21	[3.276]	21	~~2-641207-1~~	$\triangle_{15}$
	79.25	[3.120]	20	~~2-641207-0~~	$\triangle_{15}$
	75.29	[2.964]	19	~~1-641207-9~~	$\triangle_{15}$
	71.32	[2.808]	18	~~1-641207-8~~	$\triangle_{15}$
	67.36	[2.652]	17	~~1-641207-7~~	$\triangle_{15}$
	63.40	[2.496]	16	~~1-641207-6~~	$\triangle_{15}$
	59.44	[2.340]	15	~~1-641207-5~~	$\triangle_{15}$
	55.47	[2.184]	14	1-641207-4	
	51.51	[2.028]	13	~~1-641207-3~~	$\triangle_{15}$
	47.55	[1.872]	12	~~1-641207-2~~	$\triangle_{15}$
	43.59	[1.716]	11	~~1-641207-1~~	$\triangle_{15}$
	39.62	[1.560]	10	~~1-641207-0~~	$\triangle_{15}$
	35.66	[1.404]	9	—641207-9	$\triangle_{15}$
	31.70	[1.248]	8	—641207-8	$\triangle_{16}$
	27.74	[1.092]	7	—641207-7	$\triangle_{15}$
	23.77	[.936]	6	—641207-6	$\triangle_{16}$
	19.81	[.780]	5	—641207-5	$\triangle_{15}$
	15.85	[.624]	4	—641207-4	$\triangle_{15}$
	11.89	[.468]	3	—641207-3	$\triangle_{15}$
	7.92	[.312]	2	641207-2	
	DIM (L)		NO.OF POSN	ASSEMBLY	

 THIS DRAWING IS A CONTROLLED DOCUMENT.		DWG. S. HOOPER 07NOV02 CHK. D. BOSSI 07NOV02 APP'D. D. BOSSI 07NOV02		 TE Connectivity	
DIMENSIONS: mm (INCHES)		TOLERANCES UNLESS OTHERWISE SPECIFIED:		NAME	
 0 PLC ± - 1 PLC ± - 2 PLC ± - 0.13 (0.005) 3 PLC ± - 4 PLC ± - ANGLES ± -		PRODUCT SPEC APPLICATION SPEC ---		MTA-156 HEADER ASSY, F/L, RIGHT ANGLE, REAR BEND, .045 SQ POST, .00030 GOLD	
MATERIAL		FINISH		SIZE	CAGE CODE
				DRAWING NO	RESTRICTED TO
WEIGHT		A1		00779	C-641207
CUSTOMER DRAWING				SCALE	5:1
				SHEET	1 OF 1
				REV	A