



THIS DRAWING IS UNPUBLISHED. RELEASED FOR PUBLICATION 2009
© COPYRIGHT 2009 BY - ALL RIGHTS RESERVED.

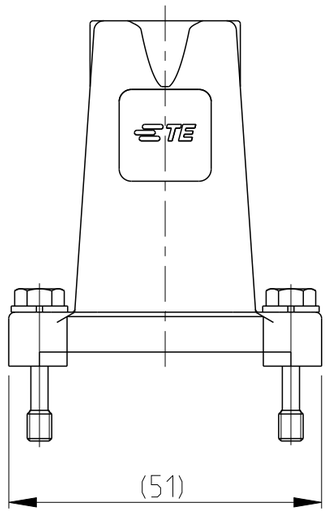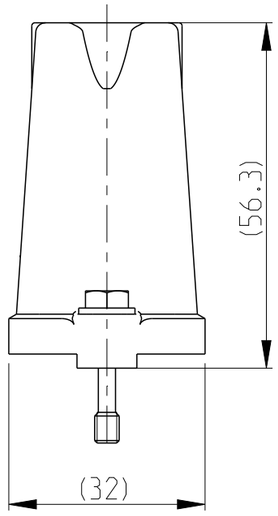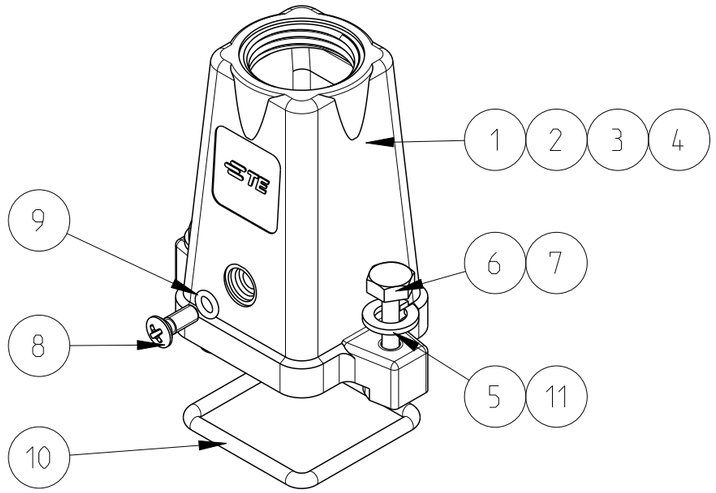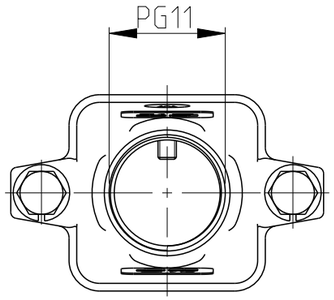


PN 0-3 AS SHOWN

| | | |
|---|---|---|
| OBSOLETE | ~~0-1102700-5~~ | EMV-K.3/4.STO.1.11.G |
| OBSOLETE | ~~0-1102700-4~~ | EMV.3/4.STO.1.11.G |
| OBSOLETE | ~~0-1102700-1~~ | EMV-K.3/4.STO.1.11.G |
| | 4-1102700-5 | EMV.3/4.STO.1.11.G |
| | 3-1102700-5 | EMV-K.3/4.STO.1.11.G |
| | PART NO. | ORDERING TEXT |

REVISIONS

| P | LTR | DESCRIPTION | DATE | DWN | APVD |
|---|---|---|---|---|---|
| | B | ECR-16-001855 | 29FEB2016 | GCM | JB |
| | C | ECR-16-014579 | 25APR2017 | GCM | JB |
| | C1 | ECR-17-014011 | 16JAN2018 | RSM | MKO |
| | C2 | ECR-21-123464 | 07MAR2022 | RK | JB |

Notes

1 SUITABLE HOUSINGS: SERIES EMV, SIZE 1
CUSTOMER DRAWING 1102703, 1102702

2 STANDARDS: DIN EN 61984, DIN EN 60664-1

△3 CHROMIT AL TCP PASSIVATION

4 TOOLS: PHILLIPS SCREWDRIVER PH1
HEXAGON SCREWDRIVER 7mm

5 VARNISH ON INSIDE AREA NOT NECESSARY

6 PACKAGING: 10 SETS IN A CARTON, PRE-MOUNTED

| OBSOLETE | OBSOLETE | OBSOLETE | | | | | | | |
|---|---|---|---|---|---|---|---|---|---|
| 2 | 2 | 2 | - | - | WASHER, PLAIN | STAINL. STEEL | BLANK | A4, DIN EN ISO 7989, 200HV (V4A) | 11 |
| - | - | - | - | - | O-RING | FKM | BLACK | 28x2.5 din 3771 | 10 |
| 1 | 1 | 1 | 1 | 1 | O - RING | NBR | BLACK | 3.0x1.0 | 9 |
| 1 | 1 | 1 | 1 | 1 | SCREW COUNTERSUNK RAISED HEAD | STAINL. STEEL | V2A | M3x8 PH1 DIN EN ISO 7047 | 8 |
| 2 | 2 | 2 | - | - | SCREW, HEXAGON BOLT | STAINL. STEEL | BLANK | M4x22 DIN EN ISO 7964, RED. SHUNK (V4A) | 7 |
| - | - | - | 2 | 2 | SCREW, HEXAGON BOLT | STAINL. STEEL | BLANK | M4x22 DIN EN ISO 7964, REDUCED SHUNK | 6 |
| - | - | - | 2 | 2 | WASHER, PLAIN | STAINL. STEEL | BLANK | A4, DIN EN ISO 7989, 200HV | 5 |
| - | - | - | - | - | CONNECTOR HOUSING | ALU ALLOY | BLACK △3 | SERIES EMV-K WE LOGO | 4 |
| - | - | 1 | - | - | CONNECTOR HOUSING | ALU ALLOY | SILVER △3 | SERIES EMV-K | 3 |
| 1 | - | - | 1 | - | CONNECTOR HOUSING | ALU ALLOY | BLACK △3 | SERIES EMV-K | 2 |
| - | 1 | - | - | 1 | CONNECTOR HOUSING | ALU ALLOY | GREY | SERIES EMV | 1 |
| 0-5 | 0-4 | 0-1 | 4-5 | 3-5 | DESCRIPTION | MATERIAL | COLOR/SURFACE | NOTE | ITEM |
| PN/QTY | | | | | | | | | |

PARTS LIST (PER ONE UNIT)

THIS DRAWING IS A CONTROLLED DOCUMENT.

DIMENSIONS: mm

TOLERANCES UNLESS OTHERWISE SPECIFIED:
0 PLC ±-
1 PLC ±-
2 PLC ±-
3 PLC ±-
4 PLC ±-
ANGLES ±1°

MATERIAL -

FINISH -

DWN V.GLUMM 18AUG2009
CHK H.Braun 18AUG2009
APVD T.Schnurpfeil 18AUG2009
PRODUCT SPEC 108-74036
APPLICATION SPEC 114-74017
WEIGHT -

TE Connectivity

NAME
CONNECTOR HOUSING ASS'Y, TOP ENTRY
SERIES EMV, SIZE 1
STEEL CONDUIT THREAD

| SIZE | CAGE CODE | DRAWING NO | RESTRICTED TO |
|---|---|---|---|
| A3 | 00779 | C-1102700 | |

CUSTOMER DRAWING | SCALE 1:1 | SHEET 1 OF 1 | REV C2