


© – TE Connectivity. All Rights Reserved.

REVISIONS					
P	LTR	DESCRIPTION	DATE	DWN	APVD
	J1	ECR-25-239014	17APR2025	ABS	PS

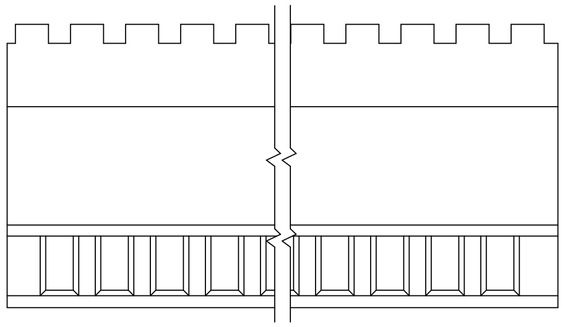

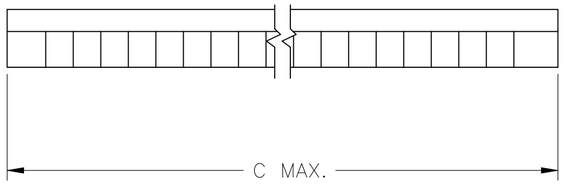

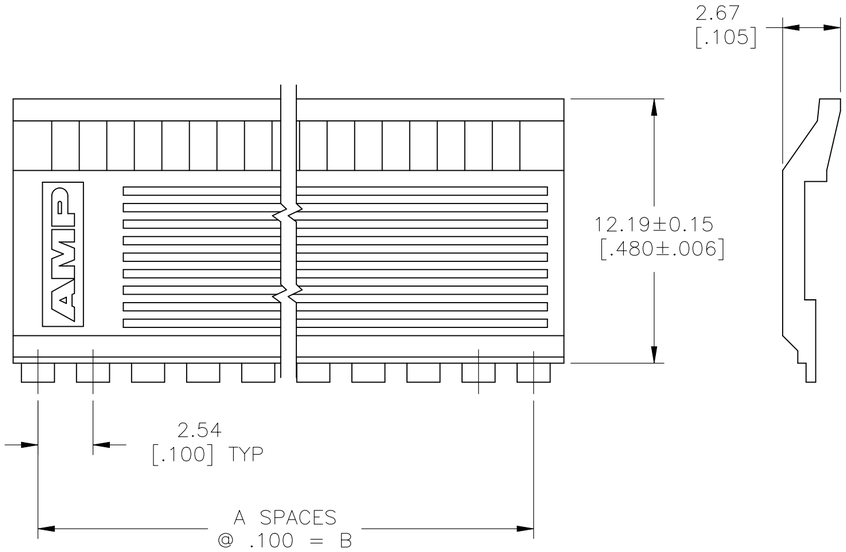

1. NO. OF POSITIONS INDICATED PERTAINS TO THE HOUSING.
2. THIS COVER TO BE USED WITH 102536.
3. MATERIAL: FLAME RETARDANT THERMOPLASTIC, COLOR-BLACK.

C	B	A	REF. 1 NO OF POSN	PART NUMBER
COVER DIMENSION				
OBSOLETE	91.44[3.600]	88.90[3.500]	35	72	~~3-102541-4~~
OBSOLETE	88.90[3.500]	86.36[3.400]	34	70	~~3-102541-3~~
OBSOLETE	86.36[3.400]	83.82[3.300]	33	68	~~3-102541-2~~
OBSOLETE	83.82[3.300]	81.28[3.200]	32	66	~~3-102541-1~~
OBSOLETE	81.28[3.200]	78.74[3.100]	31	64	~~3-102541-0~~
OBSOLETE	78.74[3.100]	76.20[3.000]	30	62	~~2-102541-9~~
	76.20[3.000]	73.66[2.900]	29	60	2-102541-8
OBSOLETE	73.66[2.900]	71.12[2.800]	28	58	~~2-102541-7~~
OBSOLETE	71.12[2.800]	68.58[2.700]	27	56	~~2-102541-6~~
OBSOLETE	68.58[2.700]	66.04[2.600]	26	54	~~2-102541-5~~
OBSOLETE	66.04[2.600]	63.50[2.500]	25	52	~~2-102541-4~~
	63.50[2.500]	60.96[2.400]	24	50	2-102541-3
OBSOLETE	60.96[2.400]	58.42[2.300]	23	48	~~2-102541-2~~
OBSOLETE	58.42[2.300]	55.88[2.200]	22	46	~~2-102541-1~~
OBSOLETE	55.88[2.200]	53.34[2.100]	21	44	~~2-102541-0~~
OBSOLETE	53.34[2.100]	50.80[2.000]	20	42	~~1-102541-9~~
	50.80[2.000]	48.26[1.900]	19	40	1-102541-8
OBSOLETE	48.26[1.900]	45.72[1.800]	18	38	~~1-102541-7~~
OBSOLETE	45.72[1.800]	43.18[1.700]	17	36	~~1-102541-6~~
	43.18[1.700]	40.64[1.600]	16	34	1-102541-5
OBSOLETE	40.64[1.600]	38.10[1.500]	15	32	~~1-102541-4~~
OBSOLETE	38.10[1.500]	35.56[1.400]	14	30	~~1-102541-3~~
OBSOLETE	35.56[1.400]	33.02[1.300]	13	28	~~1-102541-2~~
	33.02[1.300]	30.48[1.200]	12	26	1-102541-1
	30.48[1.200]	27.94[1.100]	11	24	1-102541-0
OBSOLETE	27.94[1.100]	25.40[1.000]	10	22	~~102541-9~~
	25.40[1.000]	22.86[.900]	9	20	102541-8
OBSOLETE	22.86[.900]	20.32[.800]	8	18	102541-7
	20.32[.800]	17.78[.700]	7	16	102541-6
	17.78[.700]	15.24[.600]	6	14	102541-5
OBSOLETE	15.24[.600]	12.70[.500]	5	12	102541-4
	12.70[.500]	10.16[.400]	4	10	102541-3
	10.16[.400]	7.62[.300]	3	8	102541-2
	7.62[.300]	5.08[.200]	2	6	102541-1

THIS DRAWING IS A CONTROLLED DOCUMENT.

DIMENSIONS: mm [INCHES]

TOLERANCES UNLESS OTHERWISE SPECIFIED:
0 PLC ± –
1 PLC ± –
2 PLC ± –
3 PLC ± 0.13[.005]
4 PLC ± –
ANGLES ± –

MATERIAL 3

FINISH –

DWN RAGHAVENDRA 06MAR09
CHK JEFFREY GESFORD 06MAR09
APVD JEFFREY GESFORD 03MAR09
PRODUCT SPEC –
APPLICATION SPEC –
WEIGHT –

TE Connectivity

NAME
COVER – HALF, LOW PROFILE, MASS TERMINATION AMPMODU, .100 C/L, NO POLARIZATION

SIZE	CAGE CODE	DRAWING NO	RESTRICTED TO
A2	00779	C-102541	–

CUSTOMER DRAWING | SCALE 5:1 | SHEET 1 OF 1 | REV J1

102541