

THIS DRAWING IS UNPUBLISHED. RELEASED FOR PUBLICATION 20
© COPYRIGHT20 BY - ALL RIGHTS RESERVED.

creo
Creo Parametric 3.0
DO NOT REVISE EXCEPT BY CAD


REVISIONS

P	LTR	DESCRIPTION	DATE	DWN	APVD
	A1	REVISED DRAWING ECO-17-007396	23MAY2017	NCL	DAO

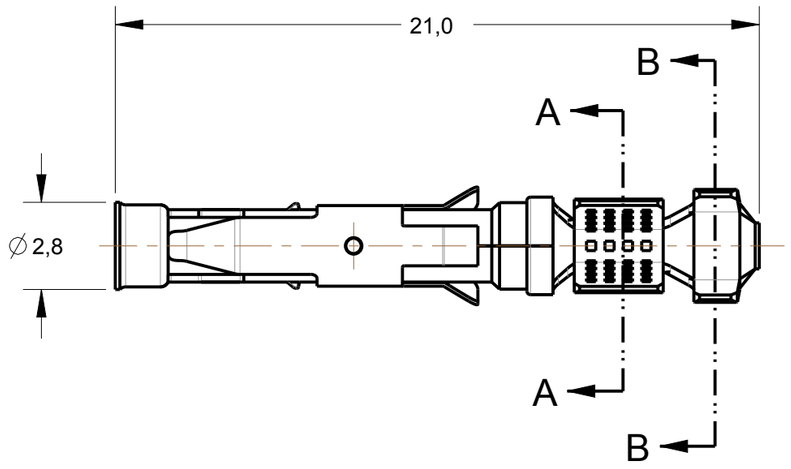


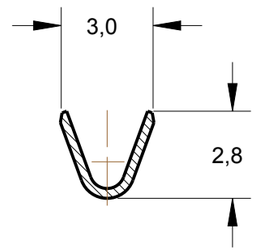

SECTION A-A
SCALE 5:1

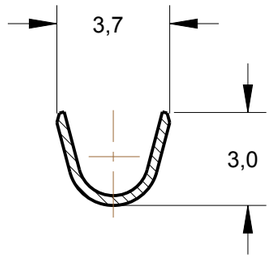


SECTION B-B
SCALE 5:1

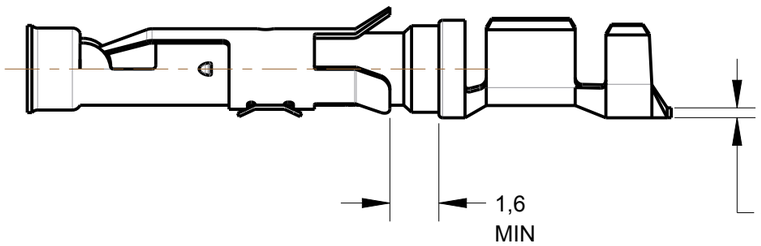

1- MESMO QUE 163084, EXCETO PELA EXISTÊNCIA DA IDENTIFICAÇÃO DE CORES.

- SAME AS 163084, BUT WITHOUT COLOUR IDENTIFICATION.

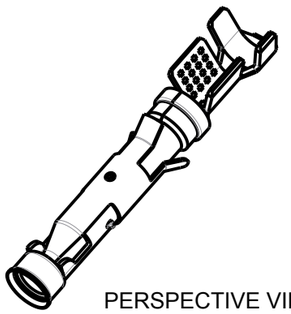

PERSPECTIVE VIEW
SCALE 3:1

INS.DIA.RANGE	WIRE RANGE
2,0-2,5 mm	0,75-1,50mm²

OBSOLETE	~~OURO SEL. / SEL.GOLD~~	~~LATÃO / BRASS~~	~~881460-2~~
	ESTANHADO / TIN	LATÃO / BRASS	881460-1
	FINISH	MATERIAL	PART NUMBER

THIS DRAWING IS A CONTROLLED DOCUMENT.

DIMENSIONS: mm

TOLERANCES UNLESS OTHERWISE SPECIFIED:
0 PLC ±-
1 PLC ±0,3
2 PLC ±-
3 PLC ±-
4 PLC ±-
ANGLES ±1°

MATERIAL SEE TABLE -
FINISH SEE TABLE -

DWN NCLAPRESA 23MAY2017
CHK ELOPES 23MAY2017
APVD DAOLIVEIRA 23MAY2017
PRODUCT SPEC -
APPLICATION SPEC -
WEIGHT -

TE Connectivity

NAME
SOCKET TYPE III
CONTACT SIZE 16
-

SIZE	CAGE CODE	DRAWING NO	RESTRICTED TO
A3	-	C-881460	-

CUSTOMER DRAWING | SCALE 4:1 | SHEET 1 OF 1 | REV A1