
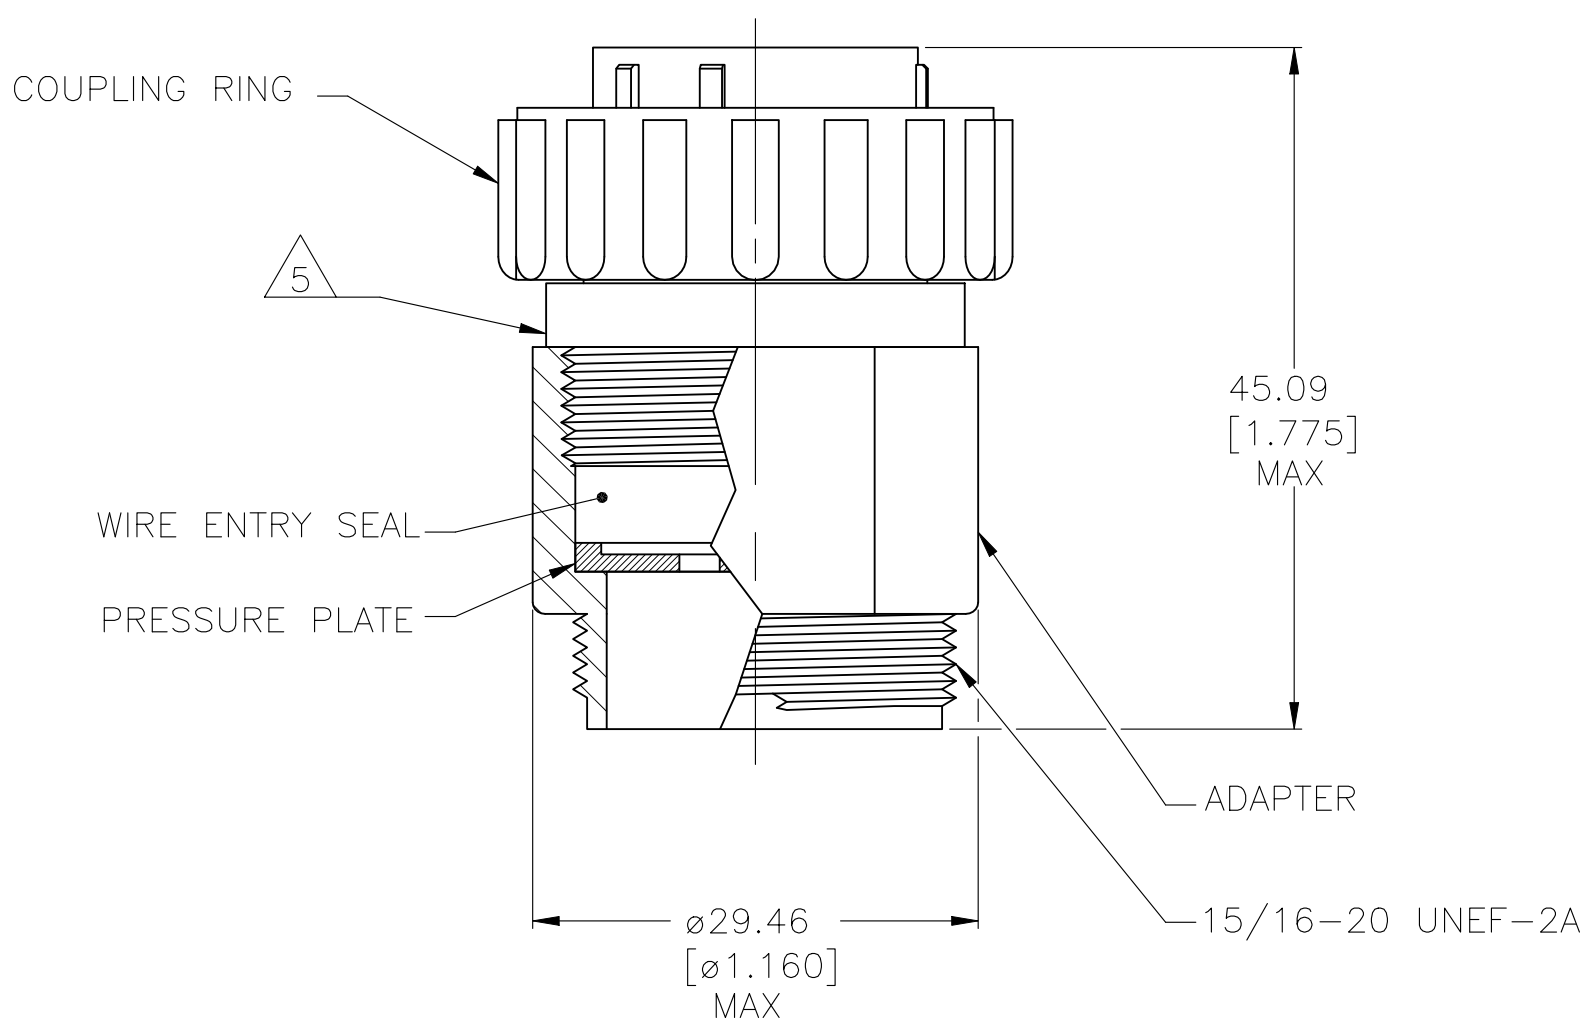


REVISIONS					
P	LTR	DESCRIPTION	DATE	DWN	APVD
	G	REVISED PER ECO-21-006945	28OCT2021	RK	MZ

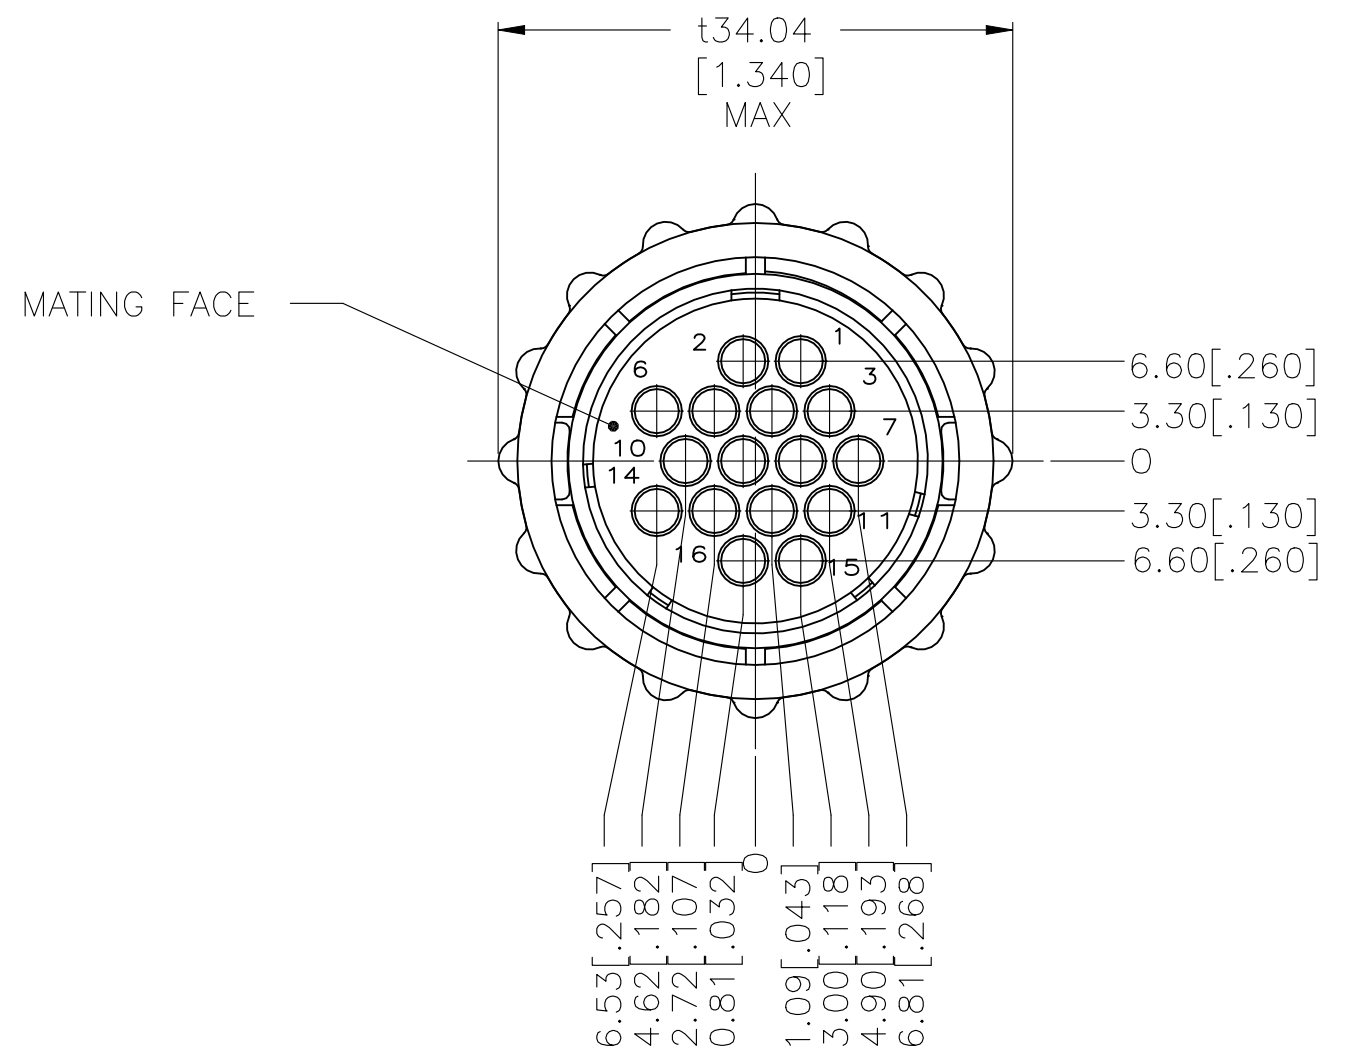

- 1 HOUSING, ADAPTER AND PRESSURE PLATE: NYLON, BLACK.
WIRE ENTRY SEAL: ELASTOMER, SEE TABLE.
COUPLING RING: POLYPHENYLENE, BLACK.
- 2 CONNECTOR WILL ACCEPT (16) MULTIMATE SOCKET CONTACTS.
- 3 HOUSING, ADAPTOR AND COUPLING RING MATERIAL: POLYESTER, PBT.
- 4 METAL COUPLING RING.
- 5 TE LOGO AND 206037-1 PART NUMBER LOCATED AYWHERE ON THIS SURFACE.

4	OBSOLETE	RED-IRON OXIDE	.065 - .100	STANDARD	~~796274-4~~
3	OBSOLETE	YELLOW	.040 - .080	SMALL	~~796274-3~~
1		YELLOW	.040 - .080	SMALL	796274-2
1		RED-IRON OXIDE	.065 - .100	STANDARD	796274-1
SEAL COLOR			WIRE INSULATION DIAMETER RANGE	INSULATION	PART NUMBER

THIS DRAWING IS A CONTROLLED DOCUMENT.			DWN L. McEACHIN 27-JAN-2000	TE Connectivity		
DIMENSIONS: mm [INCHES]			CHK K. DOWHOWER 27-JAN-2000			
			APVD K. DOWHOWER 27-JAN-2000	NAME ASSEMBLY, PLUG, STANDARD SEX, 17-16, STANDARD OR SMALL INSULATION DIA., SEALED		
			PRODUCT SPEC	-		
			APPLICATION SPEC	-		
MATERIAL -			WEIGHT -	SIZE A2	CAGE CODE 00779	DRAWING NO C=796274
FINISH -			CUSTOMER DRAWING	SCALE 2:1	SHEET 1 OF 1	REV G