© 2024 TE Connectivity. All Rights Reserved.

REVISIONS					
P	LTR	DESCRIPTION	DATE	DWN	APVD
	H6	PART STATUS CHANGE TO DISCONTINUNACE	02JUL2026	NS	PS

	NOTES	(13) QC TAB .187 SS FLAT	(12) QC TAB .187 SS FLAT	(11) QC TAB .187 SS 90°	(10) JUMPER	(9) QC TAB DBL SIDE 90° .250	(8) QC TAB DBL SIDE 45° .250	(7) QC TAB DBL SIDE FLAT .250	(6) QC TAB DBL SIDE 90° .187	(5) QC TAB DBL SIDE 45° .187	(4) QC TAB DBL SIDE FLAT .187	(3) QC TAB SGL SIDE 90° .250	(2) QC TAB SGL SIDE 45° .250	(1) QC TAB SGL SIDE FLAT .250	DIM B	DIM A	NO. OF POS.	PART NO.
	–	–	–	–	–	–	–	–	–	–	–	–	–	–	180.7	188.2	18	1-1546306-8
OBSOLETE	–	–	–	–	–	–	–	–	–	–	–	–	–	–	171.2	178.7	17	1-1546306-7
	–	–	–	–	–	–	–	–	–	–	–	–	–	–	161.7	169.2	16	1-1546306-6
OBSOLETE	1 2 4 –	–	–	–	–	–	–	–	–	–	–	–	–	–	152.2	159.7	15	6-1546306-2
	–	–	–	–	–	–	–	–	–	–	–	–	–	–	152.2	159.7	15	1-1546306-5
	–	–	–	–	–	–	–	–	–	–	–	–	–	–	142.7	150.2	14	1-1546306-4
OBSOLETE	–	–	–	–	–	–	–	–	–	–	–	–	–	–	133.2	140.7	13	1-1546306-3
OBSOLETE	5 –	–	–	–	–	–	–	–	–	–	–	–	–	–	123.7	131.2	12	4-1546306-0
OBSOLETE	4 –	–	–	–	–	–	–	–	–	–	–	–	–	–	123.7	131.2	12	3-1546306-3
	–	–	–	–	–	–	–	–	–	–	–	–	–	–	123.7	131.2	12	1-1546306-2
OBSOLETE	6 –	–	–	11	–	–	–	–	–	–	–	–	–	–	114.2	121.7	11	5-1546306-2
OBSOLETE	1 –	–	–	–	2	–	–	–	–	11	–	–	–	–	114.2	121.7	11	3-1546306-4
OBSOLETE	–	–	–	–	–	–	–	–	–	11	–	–	–	–	114.2	121.7	11	3-1546306-1
	–	–	–	–	–	–	–	–	–	–	–	–	–	–	114.2	121.7	11	1-1546306-1
OBSOLETE	1 –	–	–	–	–	–	–	–	10	3	–	–	–	–	104.7	112.2	10	6-1546306-0
OBSOLETE	6 –	–	–	–	–	–	–	–	–	–	–	–	–	–	104.7	112.2	10	5-1546306-8
	–	–	–	–	–	–	–	–	–	–	–	–	–	–	104.7	112.2	10	1-1546306-0
OBSOLETE	2 7 –	4	9	–	–	–	–	–	–	–	–	–	–	–	95.2	102.7	9	6-1546306-3
OBSOLETE	6 –	–	–	–	–	–	–	–	–	–	–	–	–	–	95.2	102.7	9	5-1546306-6
	–	–	–	–	–	–	–	–	–	–	–	–	–	–	95.2	102.7	9	1546306-9
	–	–	–	–	–	8	–	–	–	–	–	–	–	–	85.7	93.2	8	5-1546306-9
OBSOLETE	5 –	–	–	–	–	–	–	–	–	–	–	–	–	–	85.7	93.2	8	3-1546306-9
	–	–	–	–	–	–	–	–	–	–	–	–	–	–	85.7	93.2	8	1546306-8
OBSOLETE	6 –	–	–	–	–	–	–	–	–	–	–	–	–	–	76.2	83.7	7	5-1546306-5
	1 –	–	–	–	1	–	–	7	–	–	–	–	–	–	76.2	83.7	7	5-1546306-0
	–	–	–	–	–	–	–	–	–	–	–	7	7	7	76.2	83.7	7	4-1546306-5
OBSOLETE	–	–	–	–	–	–	–	–	–	7	–	–	–	–	76.2	83.7	7	3-1546306-7
	–	–	–	–	–	–	–	–	–	–	–	–	–	–	76.2	83.7	7	1546306-7
OBSOLETE	6 –	–	–	–	–	–	–	–	–	–	–	–	–	–	66.7	74.2	6	5-1546306-4
OBSOLETE	1 –	–	–	–	–	–	1	6	–	–	–	–	–	–	66.7	74.2	6	4-1546306-9
	–	–	–	–	–	6	–	–	–	–	–	–	–	–	66.7	74.2	6	4-1546306-8
	–	–	–	–	–	–	–	–	–	–	–	6	6	6	66.7	74.2	6	4-1546306-4
OBSOLETE	–	–	–	–	–	–	–	–	–	6	–	–	–	–	66.7	74.2	6	3-1546306-6
	–	–	–	–	–	–	–	–	–	–	–	–	–	–	66.7	74.2	6	1546306-6
OBSOLETE	6 –	–	–	–	–	–	–	–	5	–	–	–	–	–	57.2	64.7	5	5-1546306-7
OBSOLETE	6 –	5	5	–	–	–	–	–	–	–	–	–	–	–	57.2	64.7	5	5-1546306-3
OBSOLETE	1 SCREW ON ONE SIDE	–	–	–	–	–	–	–	–	–	–	–	–	–	57.2	64.7	5	4-1546306-7
	–	–	–	–	–	–	–	–	–	–	–	5	5	5	57.2	64.7	5	4-1546306-3
OBSOLETE	–	–	–	–	–	–	–	–	–	5	–	–	–	–	57.2	64.7	5	3-1546306-5
	–	–	–	–	–	–	–	–	–	–	–	–	–	–	57.2	64.7	5	1546306-5
	–	–	–	–	–	–	–	–	–	–	–	4	4	4	47.7	55.2	4	4-1546306-2
OBSOLETE	5 –	–	–	–	–	–	–	–	–	–	–	–	–	–	47.7	55.2	4	3-1546306-8
	–	–	–	–	–	–	–	–	–	–	–	–	–	–	47.7	55.2	4	1546306-4
OBSOLETE	–	3	3	–	–	–	–	–	–	–	–	–	–	–	38.2	45.7	3	6-1546306-1
OBSOLETE	–	–	–	–	–	–	–	–	–	–	–	–	–	–	38.2	45.7	3	5-1546306-1
	–	–	–	–	–	–	–	–	–	–	–	–	–	–	38.2	45.7	3	1546306-3
OBSOLETE	–	–	–	–	–	–	–	–	2	2	2	–	–	–	28.7	36.2	2	4-1546306-6
	–	–	–	–	–	2	2	2	–	–	–	–	–	–	28.7	36.2	2	4-1546306-1
	–	–	–	–	–	–	–	–	–	–	–	–	–	–	28.7	36.2	2	1546306-2

THIS DRAWING IS A CONTROLLED DOCUMENT.

DIMENSIONS: MM

TOLERANCES UNLESS OTHERWISE SPECIFIED:
0 PLC ± –
1 PLC ± 0.3
2 PLC ± 0.25
3 PLC ± –
4 PLC ± –
ANGLES ± 2°

MATERIAL –

FINISH –

DWN S SCHLEGEL 20AUG2002
CHK C RICHARD 8/20/02
APVD C RICHARD 8/20/02
PRODUCT SPEC –
APPLICATION SPEC –
WEIGHT –

TE Connectivity Ltd.

NAME 9.50MM (.374) DBL ROW BARRIER STRIP W/O WASHER

SIZE	CAGE CODE	DRAWING NO	RESTRICTED TO
A2	00779	C-1546306	–

CUSTOMER DRAWING | SCALE NTS | SHEET 1 OF 4 | REV H6

1546306

© 2024 TE Connectivity. All Rights Reserved.

REVISIONS					
P	LTR	DESCRIPTION	DATE	DWN	APVD
	–	SEE SHEET 1	–	–	–

PHYSICAL PROPERTIES:
HOUSING MATERIAL: THERMOPLASTIC, PC
FLAMMABILITY: UL94V–0 COLOR: BLACK
MAX BOW/WARP: .0056 IN/IN.

TERMINAL:
TERMINALS: BRASS, TIN PLATED
SCREWS: 6–32, STEEL, NICKEL PLATED

MECHANICAL:
PITCH (TERMINAL SPACING): 9.50mm(.374")
WIRE RANGE: 12–22 AWG
RECOMMENDED TIGHTENING TORQUE: 12IN–LBS MAX.

ELECTRICAL PROPERTIES:
MAXIMUM CURRENT: 20A
OPERATING VOLTAGE: 300V

ENVIRONMENTAL PROPERTIES:
OPERATING TEMP RANGE: –40°C TO +120°C.

1. SEE FIGURE IN SHEET 3 AND 4
2. MARKED WITH WHITE INK.
3. NOTE DELETED
4. SCREWS AND TERMINALS ARE NICKEL PLATED BRASS.
5. STAINLESS STEEL SCREWS.
6. SCREWS ARE NICKEL PLATED BRASS.
7. WIRE CLAMP SCREWS TO BE USED ONLY ON SIDE OPPOSITE QC TABS.
8. TE CONNECTIVITY LOGO LOCATED APPROXIMATE AREA SHOWN.

–– SELECT LOAD CHART ––

	(14) JUMPER 2	(12) QC TAB .187 SS FLAT	(11) QC TAB .187 SS 90°	(10) JUMPER 1	(9) QC TAB DBL SIDE 90° .250	(8) QC TAB DBL SIDE 45° .250	(7) QC TAB DBL SIDE FLAT .250	(6) QC TAB DBL SIDE 90° .187	(5) QC TAB DBL SIDE 45° .187	(4) QC TAB DBL SIDE FLAT .187	(3) QC TAB SGL SIDE 90° .250	(2) QC TAB SGL SIDE 45° .250	(1) QC TAB SGL SIDE FLAT .250	NO. OF POS.	PART NUMBER
	POSITIONS LOADED														
	1–2,3–4	–	–	–	–	–	ALL	–	–	–	–	–	–	9	6–1546306–5
	1–2	–	–	–	–	–	ALL	–	–	–	–	–	–	9	6–1546306–4
OBSOLETE	–	–	–	4–5,5–6	–	–	–	–	ALL	–	–	–	–	11	3–1546306–4
OBSOLETE	–	–	–	–	–	–	–	ALL	1–3	–	–	–	–	10	6–1546306–0
	–	–	–	1,2	–	–	ALL	–	–	–	–	–	–	7	5–1546306–0
OBSOLETE	–	–	–	–	–	1	ALL	–	–	–	–	–	–	6	4–1546306–9

	NOTES	(14) JUMPER 2	(13) QC TAB .187 SS FLAT	(12) QC TAB .187 SS FLAT	(11) QC TAB .187 SS 90°	(10) JUMPER 1	(9) QC TAB DBL SIDE 90° .250	(8) QC TAB DBL SIDE 45° .250	(7) QC TAB DBL SIDE FLAT .250	(6) QC TAB DBL SIDE 90° .187	(5) QC TAB DBL SIDE 45° .187	(4) QC TAB DBL SIDE FLAT .187	(3) QC TAB SGL SIDE 90° .250	(2) QC TAB SGL SIDE 45° .250	(1) QC TAB SGL SIDE FLAT .250	DIM B	DIM A	NO. OF POS.	PART NO.
	2	–	–	–	–	–	–	–	–	–	–	–	–	–	–	66.7	74.2	6	6–1546306–6
		2	–	–	–	–	–	–	9	–	–	–	–	–	–	95.2	102.7	9	6–1546306–5
		1	–	–	–	–	–	–	9	–	–	–	–	–	–	95.2	102.7	9	6–1546306–4
		–	–	–	–	–	–	–	–	–	–	–	–	–	–	294.7	302.2	30	3–1546306–0
OBSOLETE		–	–	–	–	–	–	–	–	–	–	–	–	–	–	285.2	292.7	29	2–1546306–9
OBSOLETE		–	–	–	–	–	–	–	–	–	–	–	–	–	–	275.7	283.2	28	2–1546306–8
OBSOLETE		–	–	–	–	–	–	–	–	–	–	–	–	–	–	266.2	273.7	27	2–1546306–7
		–	–	–	–	–	–	–	–	–	–	–	–	–	–	256.7	264.2	26	2–1546306–6
		–	–	–	–	–	–	–	–	–	–	–	–	–	–	247.2	254.7	25	2–1546306–5
		–	–	–	–	–	–	–	–	–	–	–	–	–	–	237.7	245.2	24	2–1546306–4
OBSOLETE		–	–	–	–	–	–	–	–	–	–	–	–	–	–	228.2	235.7	23	2–1546306–3
OBSOLETE		–	–	–	–	–	–	–	–	–	–	–	–	–	–	218.7	226.2	22	2–1546306–2
		–	–	–	–	–	–	–	–	–	–	–	–	–	–	209.2	216.7	21	2–1546306–1
	1 2 SPL MARKING	–	–	–	–	–	–	–	–	–	–	–	–	–	–	199.7	207.2	20	3–1546306–2
		–	–	–	–	–	–	–	–	–	–	–	–	–	–	199.7	207.2	20	2–1546306–0
OBSOLETE		–	–	–	–	–	–	–	–	–	–	–	–	–	–	190.2	197.7	19	1–1546306–9

THIS DRAWING IS A CONTROLLED DOCUMENT.

DIMENSIONS: MM

TOLERANCES UNLESS OTHERWISE SPECIFIED:
0 PLC ± –
1 PLC ± 0.3
2 PLC ± 0.25
3 PLC ± –
4 PLC ± –
ANGLES ± 2°

MATERIAL –
FINISH –

DWN S SCHLEGEL 20AUG2002
CHK C RICHARD 8/20/02
APVD C RICHARD 8/20/02
PRODUCT SPEC –
APPLICATION SPEC –
WEIGHT –

TE Connectivity Ltd.

NAME
9.50MM (.374) DBL ROW BARRIER STRIP
W/O WASHER
–

SIZE	CAGE CODE	DRAWING NO	RESTRICTED TO
A2	00779	C-1546306	–


CUSTOMER DRAWING | SCALE NTS | SHEET 2 OF 4 | REV H6


1546306


1471–9 (1/15)


© 2024 TE Connectivity. All Rights Reserved.


REVISIONS					
P	LTR	DESCRIPTION	DATE	DWN	APVD
	–	SEE SHEET 1	–	—	—

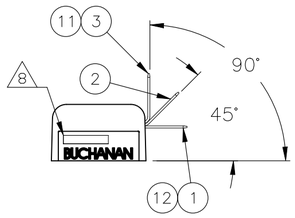


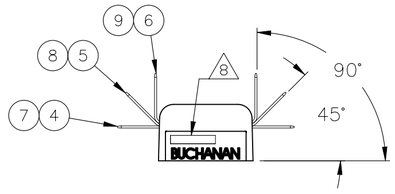

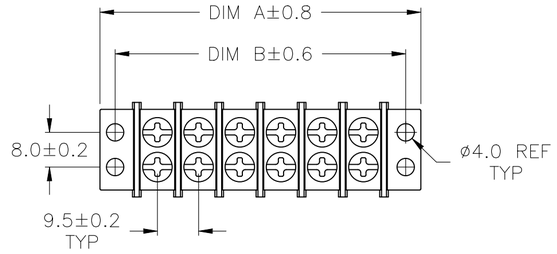


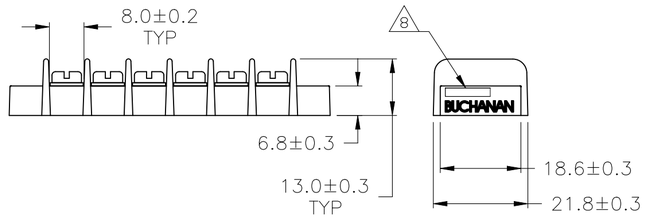

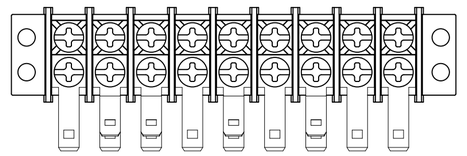


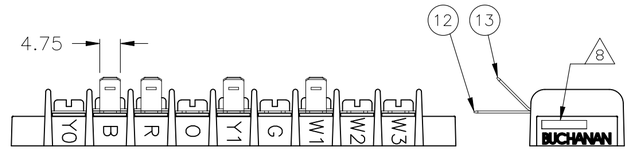


~~6–1546306–3~~

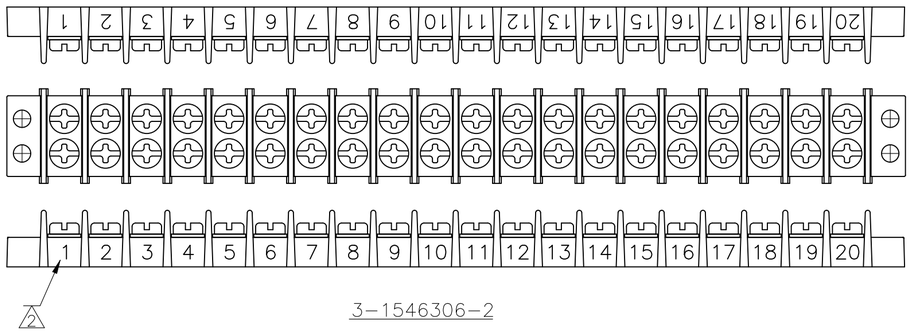


~~3–1546306–2~~

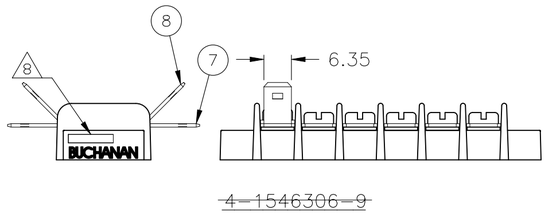


~~4–1546306–9~~

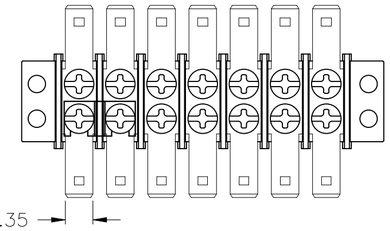


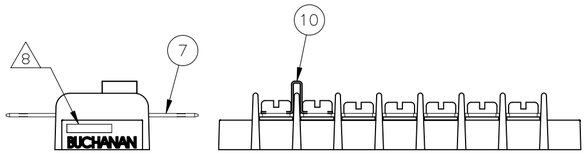


~~5–1546306–0~~

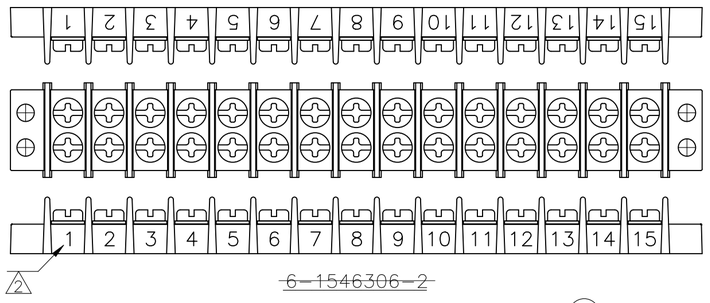


~~6–1546306–2~~

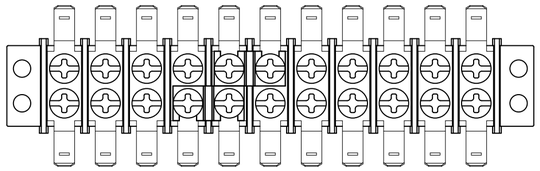


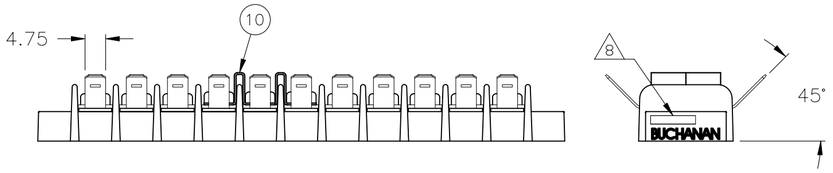

~~3–1546306–4~~

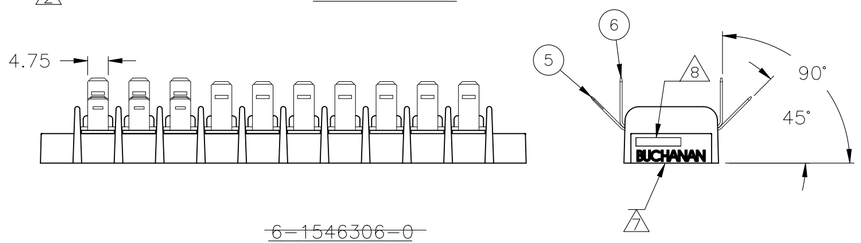

~~6–1546306–0~~

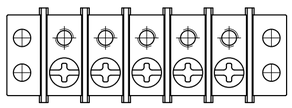


~~4–1546306–7~~


THIS DRAWING IS A CONTROLLED DOCUMENT.		DWN S SCHLEGEL 20AUG2002	TE Connectivity Ltd.
DIMENSIONS: MM	TOLERANCES UNLESS OTHERWISE SPECIFIED: 0 PLC ± –; 1 PLC ± 0.3; 2 PLC ± 0.25; 3 PLC ± –; 4 PLC ± –; ANGLES ± 2°	CHK C RICHARD 8/20/02	NAME 9.50MM (.374) DBL ROW BARRIER STRIP W/O WASHER
		APVD C RICHARD 8/20/02	
		PRODUCT SPEC —	
		APPLICATION SPEC —	SIZE A2 · CAGE CODE 00779 · DRAWING NO C-1546306 · RESTRICTED TO —
MATERIAL –	FINISH –	WEIGHT —	CUSTOMER DRAWING · SCALE NTS · SHEET 3 OF 4 · REV H6

© 2024 TE Connectivity. All Rights Reserved.


REVISIONS					
P	LTR	DESCRIPTION	DATE	DWN	APVD
	–	SEE SHEET 1	–	—	—

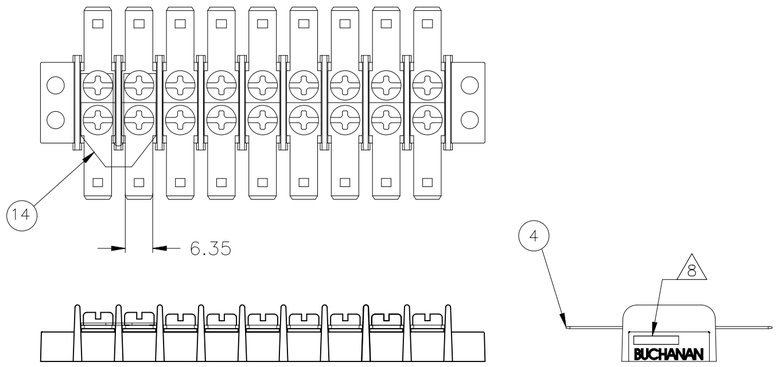

6–1546306–4

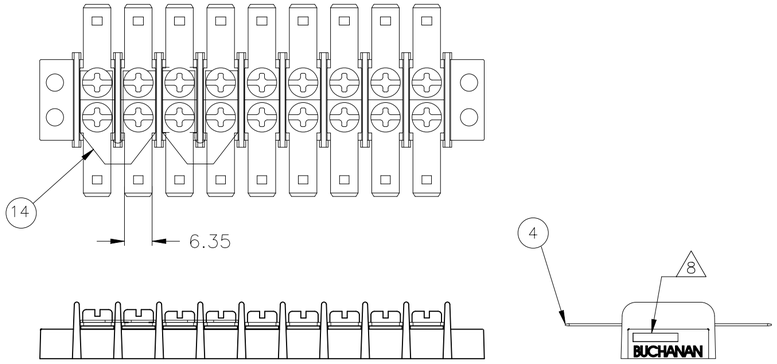

6–1546306–5

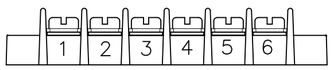

6–1546306–6

THIS DRAWING IS A CONTROLLED DOCUMENT.		DWN S SCHLEGEL 20AUG2002	TE Connectivity Ltd.
DIMENSIONS: MM	TOLERANCES UNLESS OTHERWISE SPECIFIED: 0 PLC ± – 1 PLC ± 0.3 2 PLC ± 0.25 3 PLC ± – 4 PLC ± – ANGLES ± 2°	CHK C RICHARD 8/20/02	NAME 9.50MM (.374) DBL ROW BARRIER STRIP W/O WASHER –
		APVD C RICHARD 8/20/02	
		PRODUCT SPEC —	
		APPLICATION SPEC —	SIZE A2 / CAGE CODE 00779 / DRAWING NO C-1546306 / RESTRICTED TO —
MATERIAL –	FINISH –	WEIGHT —	CUSTOMER DRAWING / SCALE NTS / SHEET 4 OF 4 / REV H6

1546306