


© 2020 TE Connectivity. All Rights Reserved.


REVISIONS					
P	LTR	DESCRIPTION	DATE	DWN	APVD
	A	PRODUCTION RELEASE–GTP	08APR2025	GSK	AK

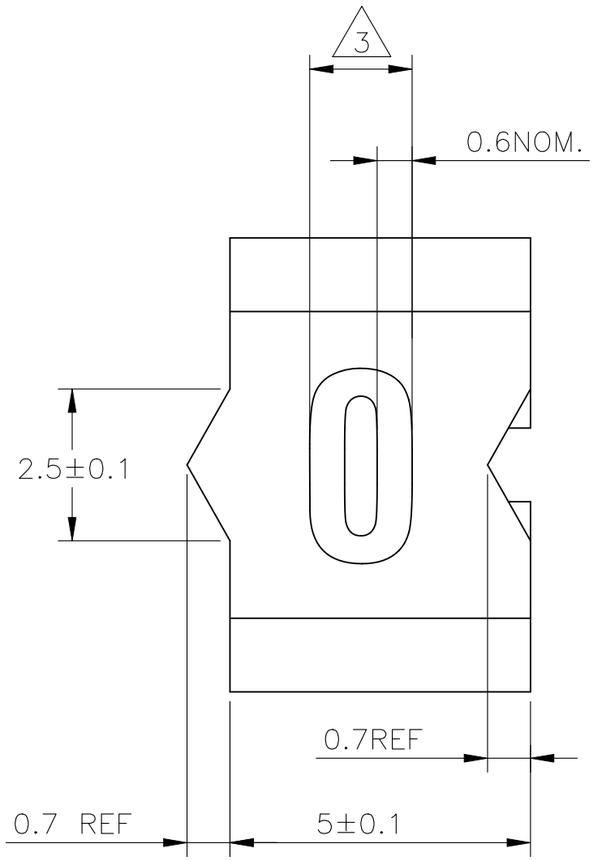


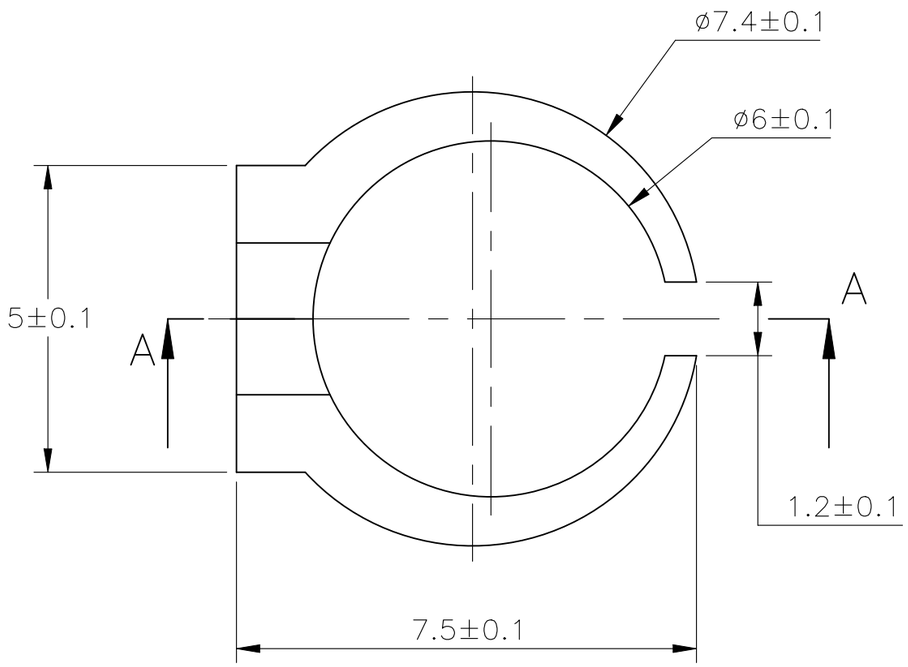

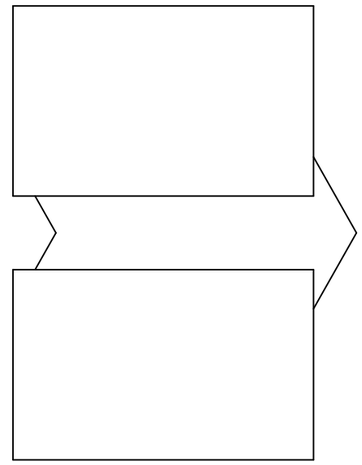

A–A

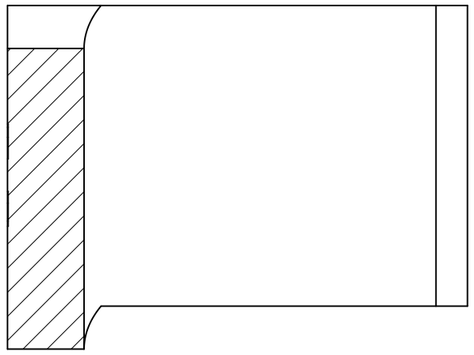

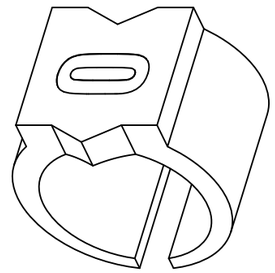

NOTES:

1. FOR PART NUMBER SEE SHEET 3 OF 3.
2. MARK SHOULD BE CENTRALLY POSITIONED ±0.1mm.
3. WIDTH OF MARK DEPENDS ON CHARACTER PRINTED

THIS DRAWING IS A CONTROLLED DOCUMENT.

DIMENSIONS: mm	TOLERANCES UNLESS OTHERWISE SPECIFIED:
	0 PLC ± –
	1 PLC ± –
	2 PLC ± –
	3 PLC ± –
	4 PLC ± –
	ANGLES ± –
MATERIAL: –	FINISH: –

DWN	RAGHAVENDRA K	22MAR2013
CHK	KEAN ALAN	22MAR2013
APVD	MARIO APPELLO	22MAR2013
PRODUCT SPEC	—	
APPLICATION SPEC	—	
WEIGHT		

TE Connectivity

NAME: SNAP–ON MARKER STB/STD SIZE 15 WITH APPLICATOR


SIZE	CAGE CODE	DRAWING NO	RESTRICTED TO
A3	C2290	C-7-1768045-4	—

CUSTOMER DRAWING

SCALE	SHEET	REV
NTS	1 OF 3	A

© 2020 TE Connectivity. All Rights Reserved.

REVISIONS					
P	LTR	DESCRIPTION	DATE	DWN	APVD
	–	SEE SHEET 1	–	—	—

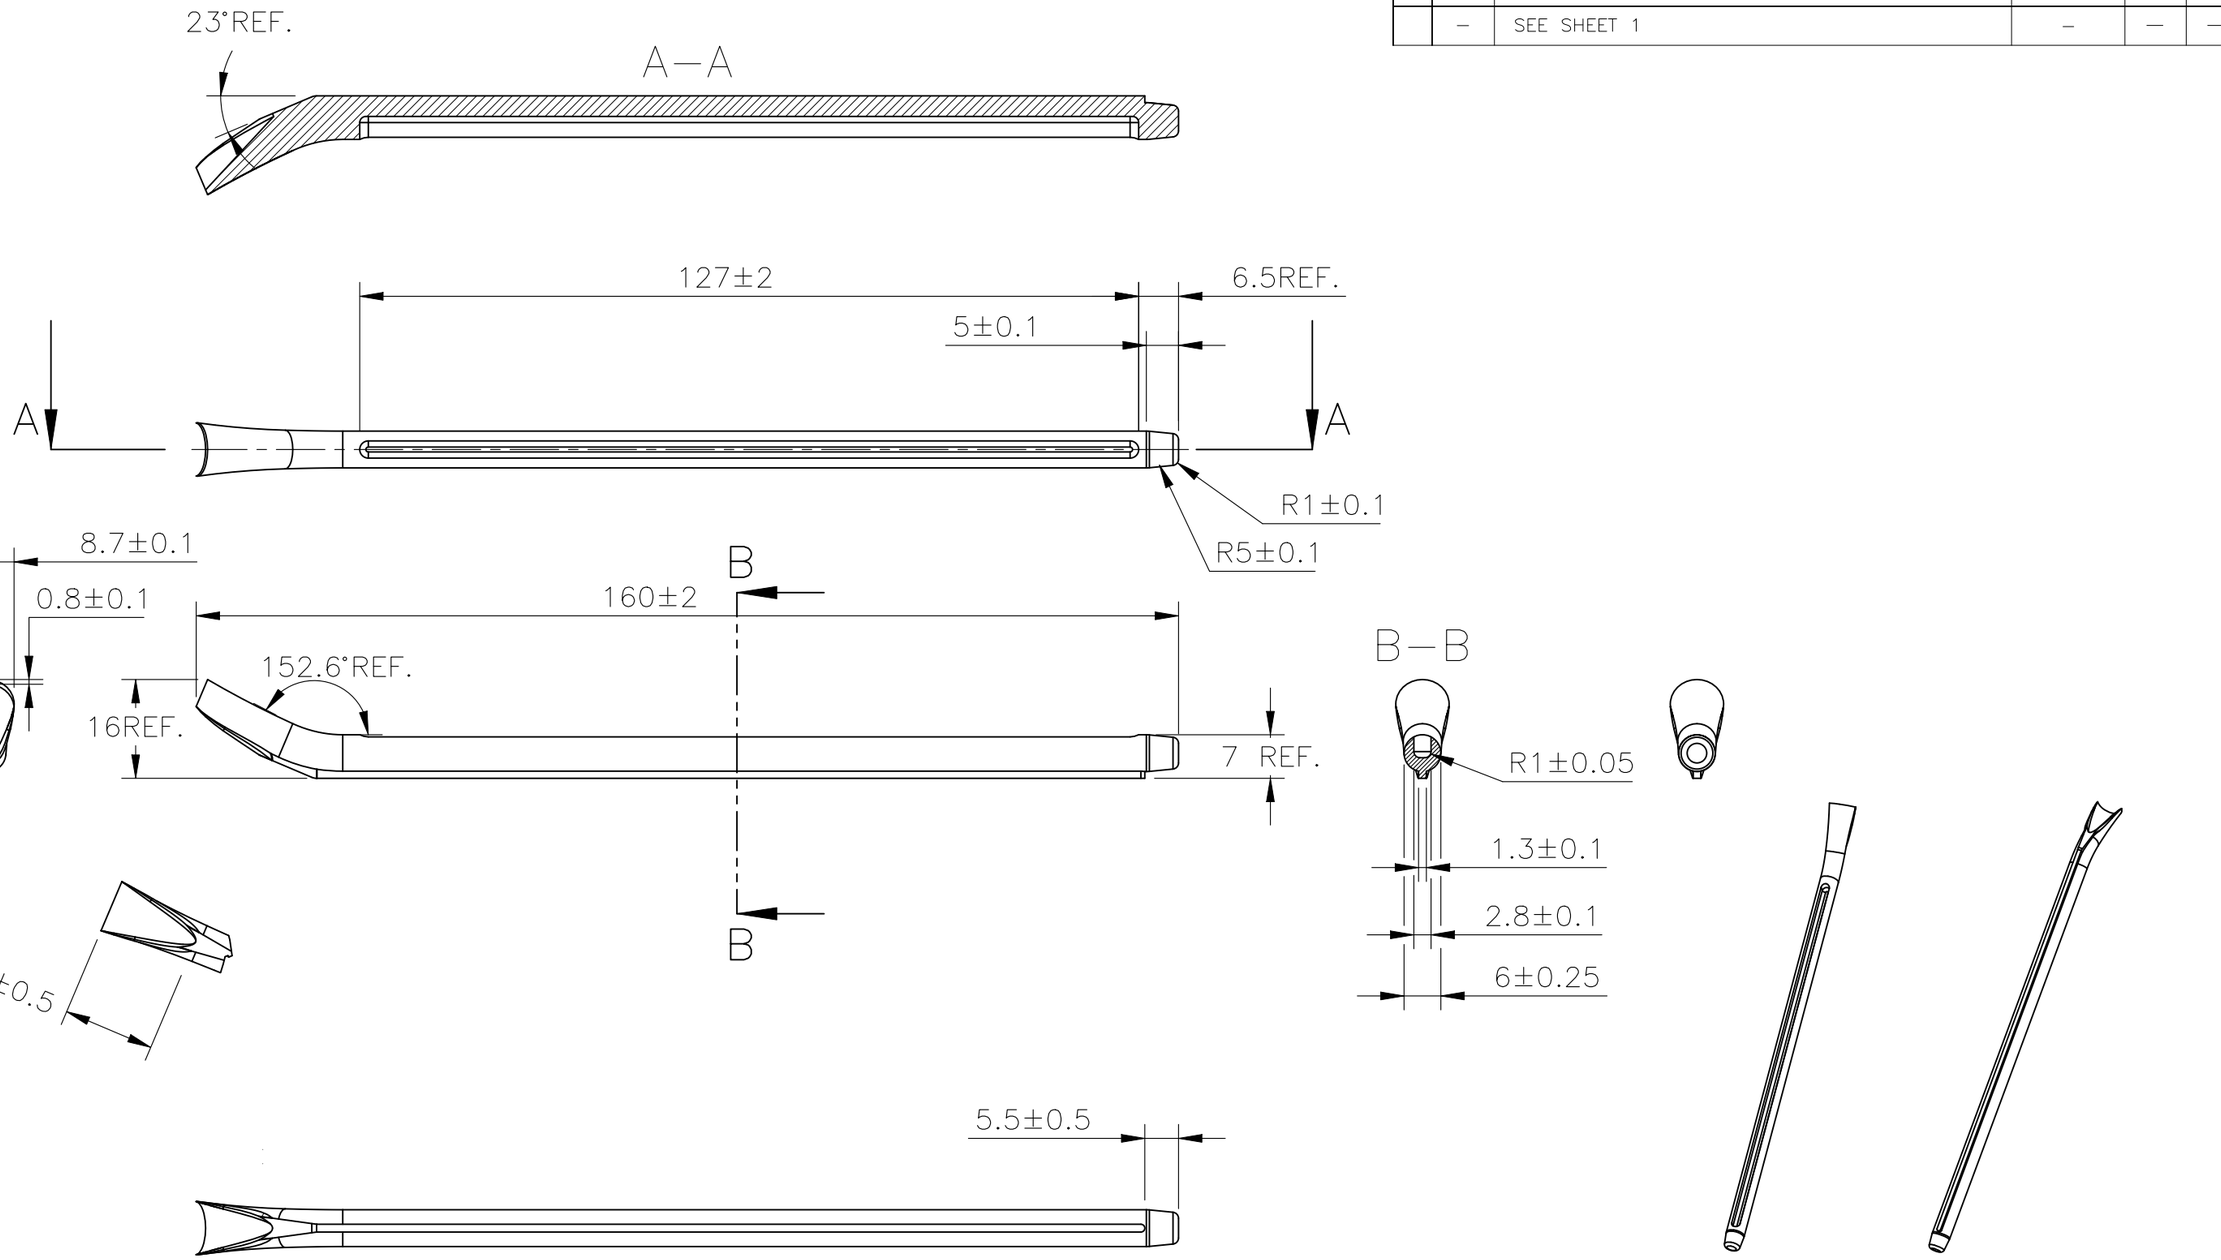

THIS DRAWING IS A CONTROLLED DOCUMENT.

DIMENSIONS: mm	TOLERANCES UNLESS OTHERWISE SPECIFIED: 0 PLC ± – 1 PLC ± – 2 PLC ± – 3 PLC ± – 4 PLC ± – ANGLES ± –
MATERIAL –	FINISH –

DWN RAGHAVENDRA K	22MAR2013
CHK KEAN ALAN	22MAR2013
APVD MARIO APPELLO	22MAR2013
PRODUCT SPEC —	
APPLICATION SPEC —	
WEIGHT	
CUSTOMER DRAWING	

TE Connectivity

NAME SNAP–ON MARKER STB/STD SIZE 15 WITH APPLICATOR

SIZE	CAGE CODE	DRAWING NO	RESTRICTED TO
A3	C2290	C-7-1768045-4	—

SCALE	SHEET	REV
NTS	2 OF 3	A

© 2020 TE Connectivity. All Rights Reserved.

P	LTR	DESCRIPTION	DATE	DWN	APVD
	–	SEE SHEET 1	–	—	—

REVISIONS

DESCRIPTION	PART NO.
STB15–0–0	6–1768039–0
STB15–1–1	6–1768039–1
STB15–1–2	2–1768413–1
STB15–1–3	9–1768412–3
STB15–1–5	6–1768039–2
STB15–2–2	6–1768039–4
STB15–2–5	6–1768039–5
STB15–3–2	2–1768413–2
STB15–3–3	6–1768039–7
STB15–4–2	2–1768413–3
STB15–5–2	2–1768413–4
STB15–5–5	7–1768039–0
STB15–6–6	7–1768039–2
STB15–7–7	7–1768039–3
STB15–8–8	7–1768039–6
STB15–A–3	7–1768039–7
STB15–A–5	7–1768039–8
STB15–BLANK–0	8–1768039–0
STB15–BLANK–1	8–1768039–1
STB15–BLANK–2	8–1768039–2
STB15–BLANK–3	8–1768039–3
STB15–BLANK–5	8–1768039–4
STB15–BLANK–6	8–1768039–5
STB15–BLANK–7	8–1768039–6
STB15–BLANK–8	8–1768039–7
STB15–F–6	8–1768039–9
STB15–H–2	9–1768039–0
STB15–H–5	7–1768418–2
STB15–L–5	9–1768039–2
STB15–R–0	9–1768039–6
STB15–R–5	9–1768039–8
STB15–S–5	7–1768418–3
STB15–0–2	2–1768413–0
STB15–6–2	2–1768413–5
STB15–7–2	2–1768413–6
STB15–9–2	2–1768413–8
STB15–B–5	7–1768039–9
STD15W–AC	5–1768045–6

DESCRIPTION	PART NO.
STB15–T–6	1768040–1
STB15–V–6	1768040–3
STD15–APPLICATOR	5–1768045–4
STD15W–0	5–1768045–5
STD15W–1	916500–000
STD15W–2	631526–000
STD15W–3	883382–000
STD15W–4	924992–000
STD15W–5	381396–000
STD15W–6	545292–000
STD15W–7	360170–000
STD15W–8	075056–000
STD15W–9	054712–000
STD15W–A	755008–000
~~STD15W–A–LC~~	~~5–1768045–7~~
STD15W–B	802902–000
STD15W–BLANK	5–1768045–8
STD15W–C	838714–000
STD15W–D	629606–000
~~STD15W–D–LC~~	~~6–1768045–0~~
STD15W–DOT	6–1768045–1
STD15W–E	133110–000
STD15W–EARTH	6–1768045–2
STD15W–F	537002–000
STD15W–G	685362–000
STD15W–H	863976–000
~~STD15W–H–LC~~	~~6–1768045–2~~
STD15W–I	913588–000
STD15W–J	344640–000
STD15W–K	501372–000
STD15W–L	002648–000
STD15W–COLON	126530–000

DESCRIPTION	PART NO.
STD15W–M	347828–000
STD15W–MINUS	6–1768045–9
STD15W–N	612672–000
STD15W–P	388482–000
STD15W–PLUS	7–1768045–2
STD15W–Q	621494–000
STD15W–R	325234–000
STD15W–S	544426–000
STD15W–SLASH	857128–000
STD15W–T	845482–000
STD15W–U	126270–000
STD15W–V	907764–000
STD15W–W	071812–000
STD15W–X	362816–000
STD15W–Y	578440–000
STD15W–Z	063698–000
STD15Y–0	7–1768045–4
STD15Y–1	7–1768045–5
STD15Y–2	7–1768045–6
STD15Y–3	7–1768045–7
STD15Y–4	7–1768045–8
STD15Y–5	7–1768045–9
STD15Y–6	8–1768045–0
STD15Y–7	8–1768045–1
STD15Y–8	8–1768045–2
STD15Y–9	8–1768045–3
STD15Y–A	8–1768045–4
STD15Y–B	8–1768045–7
STD15Y–BLANK	8–1768045–8
STD15Y–C	9–1768045–0

DESCRIPTION	PART NO.
STD15Y–COLON	9–1768045–1
STD15Y–D	9–1768045–2
STD15Y–DOT	9–1768045–4
STD15Y–E	9–1768045–5
STD15Y–EARTH	9–1768045–6
STD15Y–F	9–1768045–8
STD15Y–G	1768046–1
STD15Y–H	1768046–3
STD15Y–I	1768046–5
STD15Y–J	1768046–6
STD15Y–K	1768046–7
STD15Y–L	1768046–9
STD15Y–M	1–1768046–1
STD15Y–MINUS	1–1768046–2
STD15Y–N	1–1768046–4
STD15Y–P	1–1768046–6
STD15Y–PLUS	1–1768046–7
STD15Y–Q	1–1768046–8
STD15Y–R	1–1768046–9
STD15Y–S	2–1768046–1
STD15Y–SLASH	2–1768046–2
STD15Y–T	2–1768046–3
STD15Y–U	2–1768046–4
STD15Y–V	2–1768046–5
STD15Y–W	2–1768046–6
STD15Y–X	2–1768046–7
STD15Y–Y	2–1768046–8
STD15Y–Z	2–1768046–9
STD15Y–AC	8–1768045–5

4 OBSOLETE PART

THIS DRAWING IS A CONTROLLED DOCUMENT.

DIMENSIONS: mm

TOLERANCES UNLESS OTHERWISE SPECIFIED:
0 PLC ± –
1 PLC ± –
2 PLC ± –
3 PLC ± –
4 PLC ± –
ANGLES ± –

MATERIAL –

FINISH –

DWN RAGHAVENDRA K 22MAR2013
CHK KEAN ALAN 22MAR2013
APVD MARIO APPELLO 22MAR2013
PRODUCT SPEC —
APPLICATION SPEC —
WEIGHT

TE Connectivity

NAME SNAP–ON MARKER STB/STD SIZE 15 WITH APPLICATOR

SIZE	CAGE CODE	DRAWING NO	RESTRICTED TO
A3	C2290	C–7–1768045–4	—

CUSTOMER DRAWING

SCALE	SHEET	REV
NTS	3 OF 3	A