


© 2026 TE Connectivity. All Rights Reserved.


REVISIONS					
P	LTR	DESCRIPTION	DATE	DWN	APVD
	L1	PART STATUS CHANGE TO DISCONTINUNACE	16JUN2026	NS	PS

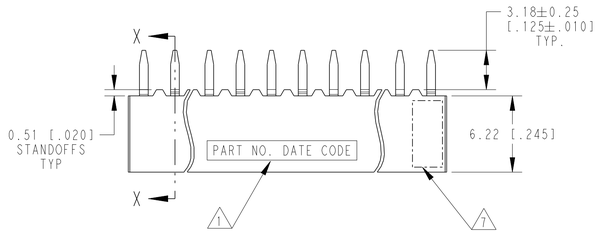

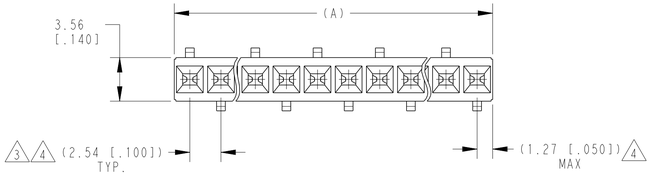

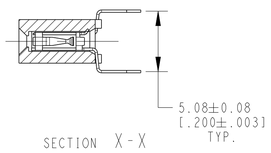

SECTION X-X

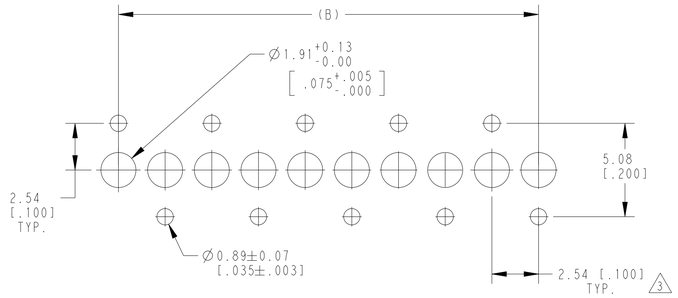

RECOMMENDED HOLE LAYOUT

1. MARK PART NUMBER AND DATE CODE IN APPROXIMATE LOCATION SHOWN, EITHER SIDE.
2. CONTACT: DUPLEX PLATED 0.00025[.000010] MIN GOLD IN CONTACT AREA, 0.00381-0.00762[.000150 -.000300] BRIGHT TIN-LEAD ON LEADS, ALL OVER 0.00127[.000050] MIN NICKEL.
3. TOLERANCE IS NON-CUMULATIVE.
4. THESE DIMENSIONS PERTAIN TO CAVITIY CENTERLINES ONLY - NOT TO CONTACT LOCATION
5. HOUSING: FLAME RETARDANT, GLASS FILLED, POLYESTER, COLOR: BLACK. CONTACT: PHOSPHOR BRONZE
6. FOR 2 POS, DATE CODE IS STAMPED OPPOSITE SIDE OF TE LOGO.
7. TE LOGO AND CSA LOGO ARE MOLDED INTO HOUSING.
8. NO PART NUMBER MARKING REQUIRED FOR THIS PART.
9. CONTACT: DUPLEX PLATED 0.00025[.000010] MIN GOLD IN CONTACT AREA,, 0.00381-0.00762[.000150 -.000300] MATTE TIN ON LEADS, ALL OVER 0.00127[.000050] MIN NICKEL
10. ROHS 2002/95/EC COMPLIANT
11. OBSOLETE

11	9	99.06[3.900]	101.60[4.000]	40	10 ~~8-147726-9~~
11	9	96.52[3.800]	99.06[3.900]	39	10 ~~8-147726-8~~
11	9	93.98[3.700]	96.52[3.800]	38	10 ~~8-147726-7~~
11	9	91.44[3.600]	93.98[3.700]	37	10 ~~8-147726-6~~
11	9	88.90[3.500]	91.44[3.600]	36	10 ~~8-147726-5~~
11	9	86.36[3.400]	88.90[3.500]	35	10 ~~8-147726-4~~
11	9	83.82[3.300]	86.36[3.400]	34	10 ~~8-147726-3~~
11	9	81.28[3.200]	83.82[3.300]	33	10 ~~8-147726-2~~
11	9	78.74[3.100]	81.28[3.200]	32	10 ~~8-147726-1~~
11	9	76.20[3.000]	78.74[3.100]	31	10 ~~8-147726-0~~
11	9	73.66[2.900]	76.20[3.000]	30	10 ~~7-147726-9~~
11	9	71.12[2.800]	73.66[2.900]	29	10 ~~7-147726-8~~
11	9	68.58[2.700]	71.12[2.800]	28	10 ~~7-147726-7~~
11	9	66.04[2.600]	68.58[2.700]	27	10 ~~7-147726-6~~
11	9	63.50[2.500]	66.04[2.600]	26	10 ~~7-147726-5~~
11	9	60.96[2.400]	63.50[2.500]	25	10 ~~7-147726-4~~
11	9	58.42[2.300]	60.96[2.400]	24	10 ~~7-147726-3~~
11	9	55.88[2.200]	58.42[2.300]	23	10 ~~7-147726-2~~
11	9	53.34[2.100]	55.88[2.200]	22	10 ~~7-147726-1~~
11	9	50.80[2.000]	53.34[2.100]	21	10 ~~7-147726-0~~
11	9	48.26[1.900]	50.80[2.000]	20	10 ~~6-147726-9~~
11	9	45.72[1.800]	48.26[1.900]	19	10 ~~6-147726-8~~
11	9	43.18[1.700]	45.72[1.800]	18	10 ~~6-147726-7~~
11	9	40.64[1.600]	43.18[1.700]	17	10 ~~6-147726-6~~
	9	38.10[1.500]	40.64[1.600]	16	10 6-147726-5
11	9	35.56[1.400]	38.10[1.500]	15	10 ~~6-147726-4~~
11	9	33.02[1.300]	35.56[1.400]	14	10 ~~6-147726-3~~
11	9	30.48[1.200]	33.02[1.300]	13	10 ~~6-147726-2~~
11	9	27.94[1.100]	30.48[1.200]	12	10 ~~6-147726-1~~
11	9	25.40[1.000]	27.94[1.100]	11	10 ~~6-147726-0~~
	9	22.86[.900]	25.40[1.000]	10	10 5-147726-9
11	9	20.32[.800]	22.86[.900]	9	10 ~~5-147726-8~~
11	9	17.78[.700]	20.32[.800]	8	10 ~~5-147726-7~~
	9	15.24[.600]	17.78[.700]	7	10 5-147726-6
11	9	12.70[.500]	15.24[.600]	6	10 ~~5-147726-5~~
8 11	9	10.16[.400]	12.70[.500]	5	10 ~~5-147726-4~~
8 11	9	7.62[.300]	10.16[.400]	4	10 ~~5-147726-3~~
8 11	9	5.08[.200]	7.62[.300]	3	10 ~~5-147726-2~~
6 8 11	9	2.54[.100]	5.08[.200]	2	10 ~~5-147726-1~~
	FINISH	B	A	NO OF POSN	PART NUMBER

	99.06[3.900]	101.60[4.000]	40	~~3-147726-9~~
	96.52[3.800]	99.06[3.900]	39	~~3-147726-8~~
	93.98[3.700]	96.52[3.800]	38	~~3-147726-7~~
	91.44[3.600]	93.98[3.700]	37	~~3-147726-6~~
	88.90[3.500]	91.44[3.600]	36	~~3-147726-5~~
	86.36[3.400]	88.90[3.500]	35	~~3-147726-4~~
	83.82[3.300]	86.36[3.400]	34	~~3-147726-3~~
	81.28[3.200]	83.82[3.300]	33	~~3-147726-2~~
	78.74[3.100]	81.28[3.200]	32	~~3-147726-1~~
	76.20[3.000]	78.74[3.100]	31	~~3-147726-0~~
	73.66[2.900]	76.20[3.000]	30	~~2-147726-9~~
	71.12[2.800]	73.66[2.900]	29	~~2-147726-8~~
	68.58[2.700]	71.12[2.800]	28	~~2-147726-7~~
	66.04[2.600]	68.58[2.700]	27	~~2-147726-6~~
	63.50[2.500]	66.04[2.600]	26	~~2-147726-5~~
	60.96[2.400]	63.50[2.500]	25	~~2-147726-4~~
	58.42[2.300]	60.96[2.400]	24	~~2-147726-3~~
2 11	55.88[2.200]	58.42[2.300]	23	~~2-147726-2~~
	53.34[2.100]	55.88[2.200]	22	~~2-147726-1~~
	50.80[2.000]	53.34[2.100]	21	~~2-147726-0~~
	48.26[1.900]	50.80[2.000]	20	~~1-147726-9~~
	45.72[1.800]	48.26[1.900]	19	~~1-147726-8~~
	43.18[1.700]	45.72[1.800]	18	~~1-147726-7~~
	40.64[1.600]	43.18[1.700]	17	~~1-147726-6~~
	38.10[1.500]	40.64[1.600]	16	~~1-147726-5~~
	35.56[1.400]	38.10[1.500]	15	~~1-147726-4~~
	33.02[1.300]	35.56[1.400]	14	~~1-147726-3~~
	30.48[1.200]	33.02[1.300]	13	~~1-147726-2~~
	27.94[1.100]	30.48[1.200]	12	~~1-147726-1~~
	25.40[1.000]	27.94[1.100]	11	~~1-147726-0~~
	22.86[.900]	25.40[1.000]	10	~~147726-9~~
	20.32[.800]	22.86[.900]	9	~~147726-8~~
	17.78[.700]	20.32[.800]	8	~~147726-7~~
	15.24[.600]	17.78[.700]	7	~~147726-6~~
	12.70[.500]	15.24[.600]	6	~~147726-5~~
8	10.16[.400]	12.70[.500]	5	~~147726-4~~
8	7.62[.300]	10.16[.400]	4	~~147726-3~~
8	5.08[.200]	7.62[.300]	3	~~147726-2~~
6 8	2.54[.100]	5.08[.200]	2	~~147726-1~~
	FINISH	B	A	NO OF POSN	PART NUMBER

THIS DRAWING IS A CONTROLLED DOCUMENT.

DIMENSIONS: mm [INCHES]

TOLERANCES UNLESS OTHERWISE SPECIFIED:
0 PLC ±-
1 PLC ±-
2 PLC ±.
3 PLC ±0.13[.005]
4 PLC ±-
ANGLES ±-

MATERIAL 5

FINISH SEE TABLE

DWN M BINNER	22JAN01
CHK J OLSON	20MAY02
APVD J OLSON	20MAY02
PRODUCT SPEC 108-25022	
APPLICATION SPEC 114-25018	
WEIGHT -	

TE Connectivity

NAME RECPT.ASSY,MOD IV,SINGLE ROW,.100CL, VERTICAL BD.MOUNT,CLOSED ENTRY, DUAL ENTRY,SHORT PT OF CONTACT

SIZE	CAGE CODE	DRAWING NO	RESTRICTED TO
A1	00779	C-147726	-

CUSTOMER DRAWING | SCALE 4:1 | SHEET 1 OF 1 | REV L1

4805 (3/13)