

THIS DRAWING IS UNPUBLISHED. RELEASED FOR PUBLICATION 20
© COPYRIGHT 20 BY - ALL RIGHTS RESERVED.

REVISIONS					
P	LTR	DESCRIPTION	DATE	DWN	APVD
	P4	REVISED PER ECN-22-179584	17OCT2022	V.N.	V.N.


CONNECTTOR TIPO A (CON MOLLA DI RITEGNO ESTERNA)
CONNECTOR TYPE B (WITH EXTERNAL SPRING)

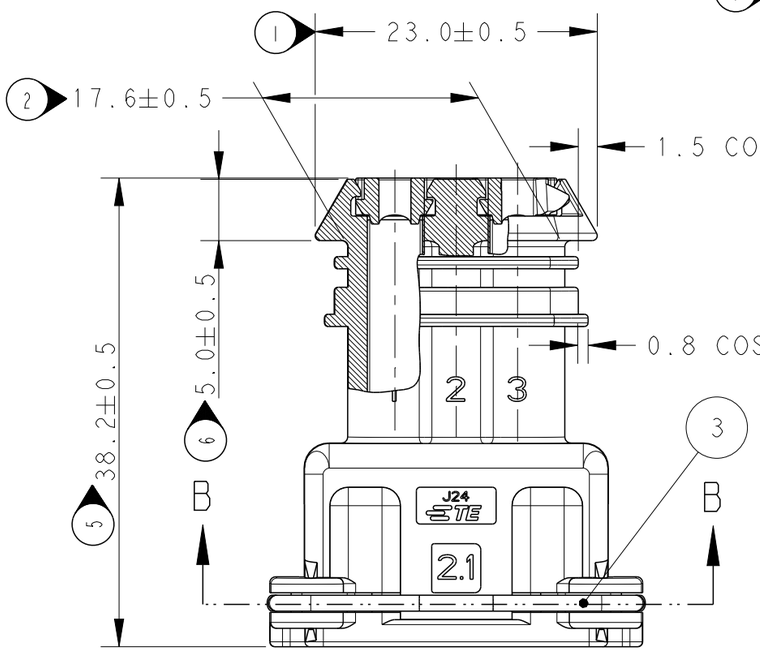

SECTION A-A

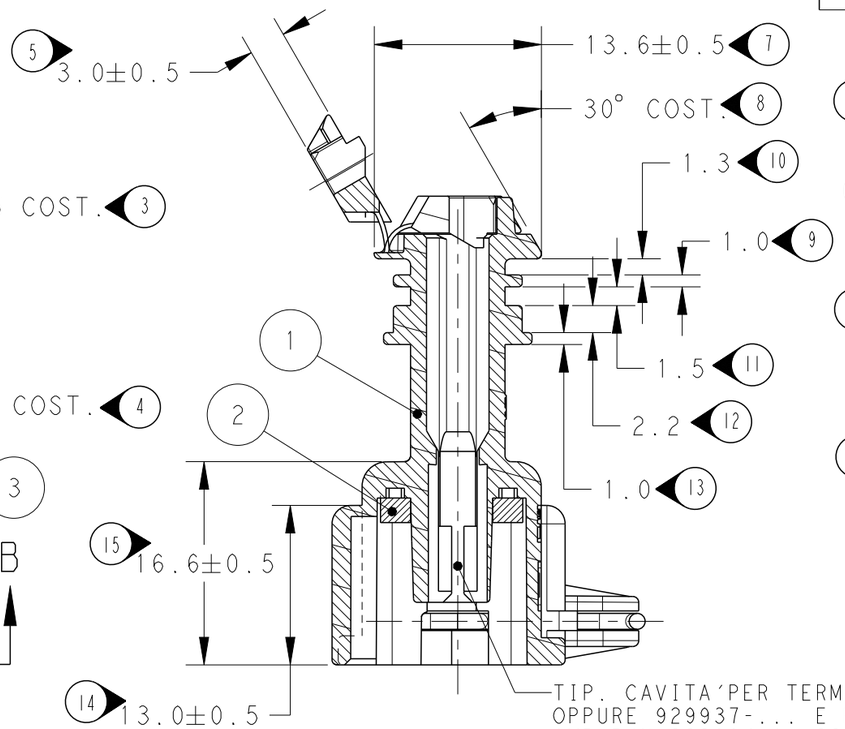

SEZIONE B-B
(SECTION B-B)

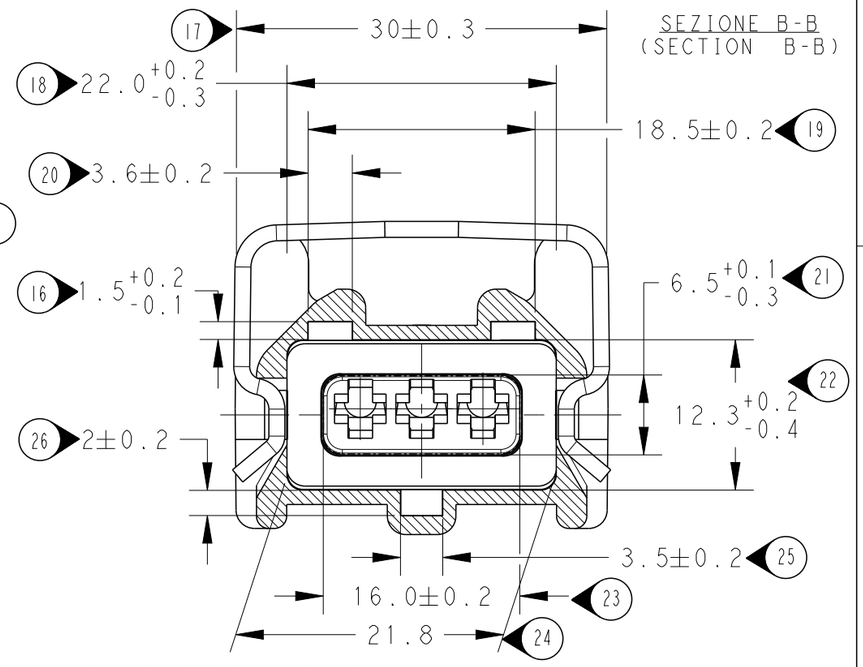


TIP. CAVITA'PER TERMINALI AMP JPT P/N 929939-...
OPPURE 929937-... E RELATIVI GOMMINI
AMP P/N 828904-1, 828905-1, 282536-1.
TAPPO CAVITA' P/N 828906-2
(TYP. CAV FOR JPT CONT. P/N 929939-..
A/O 929937-.. AND REL. SINGLE WIRE SEAL
P/N 828904-1, 828905-1, 282536-1
CAVITY PLUG P/N 828906-2)

DIAM(ISOLANTE) (INS.DIA. RANGE)	RANGE FILO (WIRE RANGE)
1.5-3.0 mm (RED.INS.CABLE)	0.5-2.5 mm^2

ASSE CONNETTORE
(CONNECTOR CENTER LINE)

ASSE CAVITA'
(CAVITY CENTER
LINE)

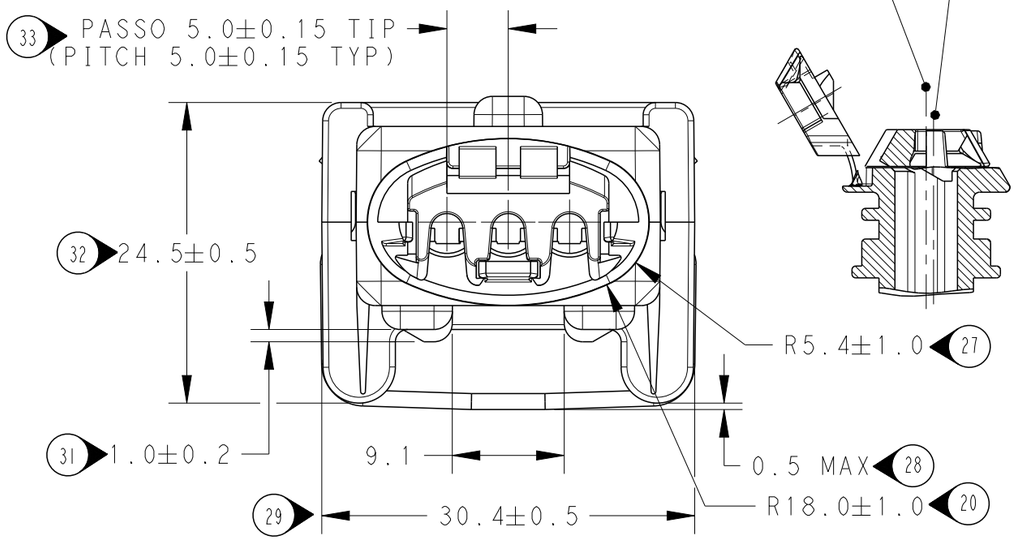

	COLORE (COLOR)	NUMERO PART NO.	ASSY REV	NO. (ITEM)	FINITURA/COLORE (FINISH/COLOUR)	MATERIALE (MATERIAL)	DESCRIZIONE (DESCRIPTION)
	NERO(BLACK)	2-282191-1	P1	1	\\\\\\\	PA 6.6	BLOCCHETTO (HOUSING)
	~~NERO(BLACK)~~	~~1-282191-1~~					
	ROSSO (RED)	---					
	GIALLO(YELLOW)	---					
OBSOLETE	~~MARRONE(BROWN)~~	~~282191-6~~		2	NATURALE (NATURAL)	GOMMA SILICONE (SILICONE RUBER)	GUARNIZIONE (RUBBER GASKET)
OBSOLETE	~~BLU (BLUE)~~	~~282191-5~~					
	VERDE (GREEN)	282191-4					
OBSOLETE	~~NATURALE(NATUR)~~	~~282191-3~~					
	GRIGIO (GREY)	282191-2		3	\\\\\\\	ACCIAIO INOX (STAINLESS STEEL)	MOLLA (SPRING)

1 SUPERSEDED BY 282191-1

CUSTOMER DRAWING FOR REFERENCE ONLY | DISEGNO PER CLIENTE SOLO PER RIFERIMENTO

1 DIFFERISCE DAL ..-1 ESCLUSIVAMENTE PER IL PACKAGING
(DIFFERS FROM ..-1 ONLY FOR PACKAGING DETAILS)

2) PER DIMENSIONI CONTROPARTE VEDERE FOGLIO 2
(FOR COUNTERPART DIMENSIONS SEE SHEET 2)

THIS DRAWING IS A CONTROLLED DOCUMENT.

DIMENSIONS: mm

TOLERANCES UNLESS OTHERWISE SPECIFIED:
0 PLC ±-
1 PLC ±0.3
2 PLC ±-
3 PLC ±-
4 PLC ±-
ANGLES ±2°

MATERIAL -
FINISH -

DWN E. CINI 9 NOV 90
CHK C.TARTARI 13 OCT 92
APVD -
PRODUCT SPEC -
APPLICATION SPEC -
WEIGHT -

TE Connectivity

NAME 3 W.SPLASH PROOF CONN.ASS'Y WITH SECONDARY LOCK


SIZE	CAGE CODE	DRAWING NO	RESTRICTED TO
A3	-	C-282191	-


CUSTOMER DRAWING | SCALE 2:1 | SHEET 1 OF 2 | REV P4

1470-19 (3/13)


THIS DRAWING IS UNPUBLISHED. RELEASED FOR PUBLICATION 20
© COPYRIGHT 20 BY - ALL RIGHTS RESERVED.


REVISIONS					
P	LTR	DESCRIPTION	DATE	DWN	APVD
	-	SEE SHEET 1	-	-	-

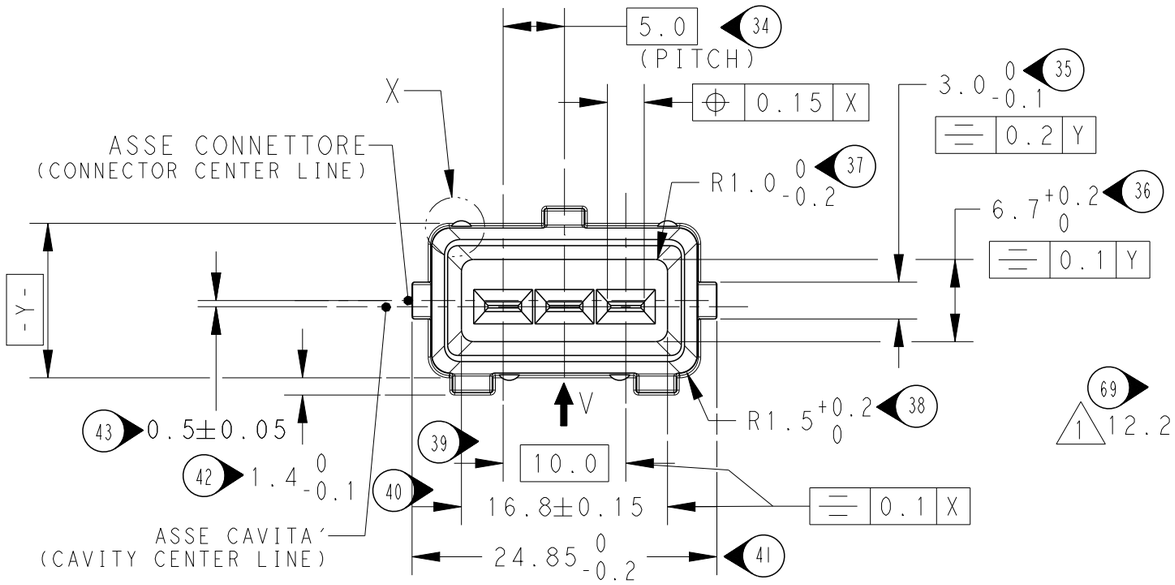

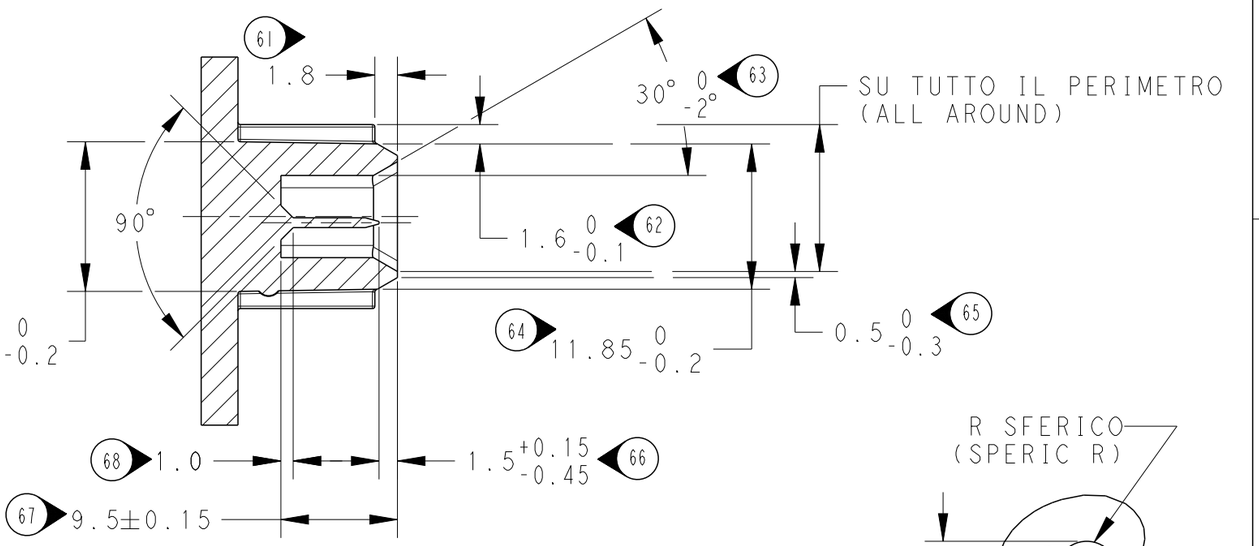


DETAIL X
SCALE 5:1

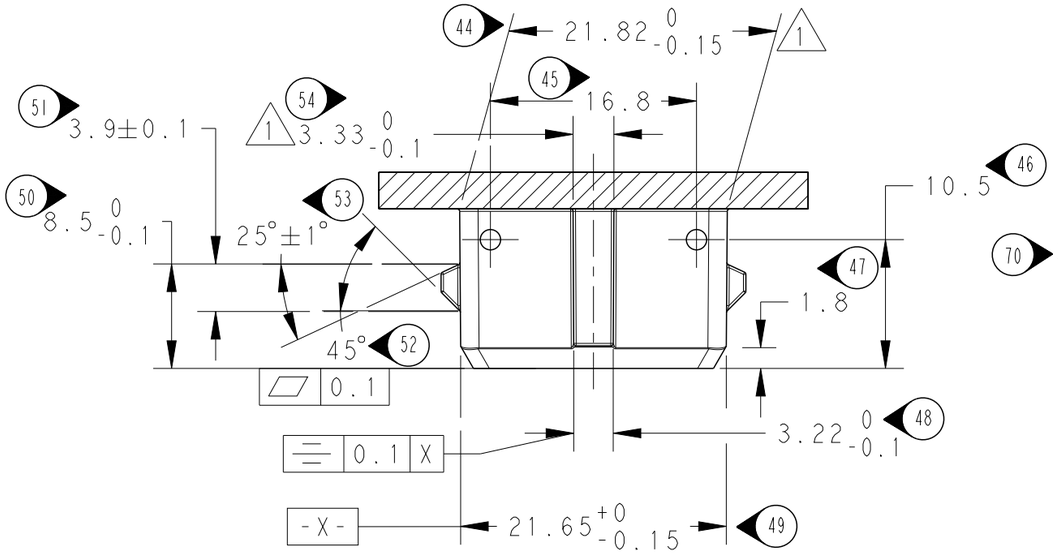

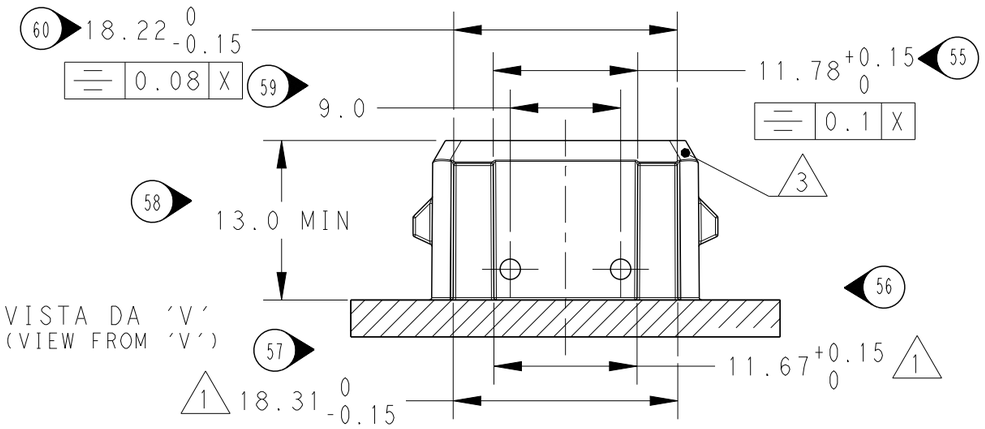

DETT. LINGUETTA TAB-SCALA 5:1-
(TAB DETAIL)

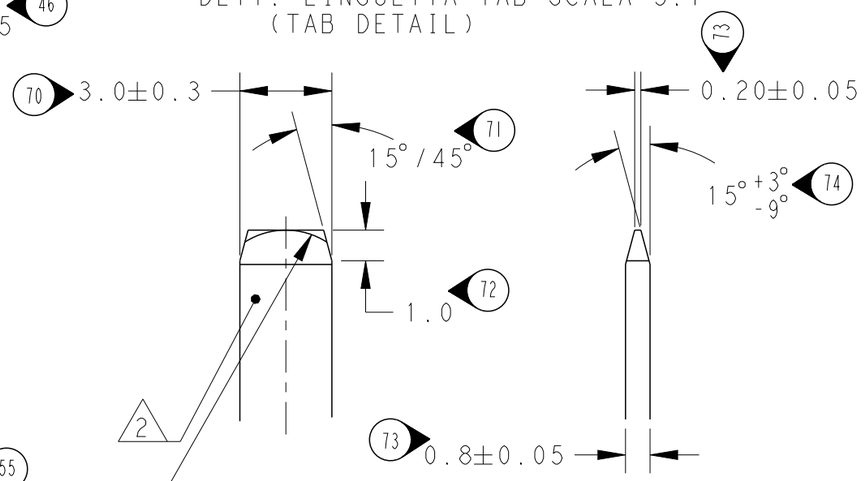

FORMA ALTERNATIVA PERMESSA CON RAGGIO
(ALLOWED ALTERNATIVE PROFILE WITH RADIUS)

1 QUOTE APPLICABILI PER SFORMATURA PEZZO (DRAFT PERMITTED TO FACILITATE REMOVAL OF PART FROM THE MOULD)

2 MATERIALE LINGUETTE, LEGA DI RAME STAGNATA,ES. OTTONE STAGNATO.
(TAB CONTACT MATERIAL, TIN PLATED COPPER ALLOY, E.G BRASS TIN PLATED

3 MATERIALE BLOCCHETTO, TERMOPLASTICO CARICATO FIBRA VETRO.
(HOUSING MATERIAL, THERMOPLASTIC, GLASS FIBER FILLED)

THIS DRAWING IS A CONTROLLED DOCUMENT.

DIMENSIONS: mm

TOLERANCES UNLESS OTHERWISE SPECIFIED:
0 PLC ±-
1 PLC ±0.3
2 PLC ±-
3 PLC ±-
4 PLC ±-
ANGLES ±2°

MATERIAL -
FINISH -

DWN E. CINI 9 NOV 90
CHK C. TARTARI 13 OCT 92
APVD - -
PRODUCT SPEC -
APPLICATION SPEC -
WEIGHT -

TE Connectivity

NAME 3 W.SPLASH PROOF CONN.ASS´Y WITH SECONDARY LOCK

SIZE	CAGE CODE	DRAWING NO	RESTRICTED TO
A3	-	C-282191	-

CUSTOMER DRAWING | SCALE 5:2 | SHEET 2 OF 2 | REV P4