
THIS DRAWING IS UNPUBLISHED. RELEASED FOR PUBLICATION ,19 .
© COPYRIGHT 19 BY AMP INCORPORATED. ALL RIGHTS RESERVED.


LOC	DIST
G	86

REVISIONS

P	LTR	DESCRIPTION	DATE	DWN	APVD
	G	REVISED PER 0L20-0217-97	04NOV97	DKS	MJS

1. TIN PL 0.00254[.000100] MIN THK PER ASTM B-545
2. NICKEL PL 0.00508[.000200] MIN THK PER QQ-N-290

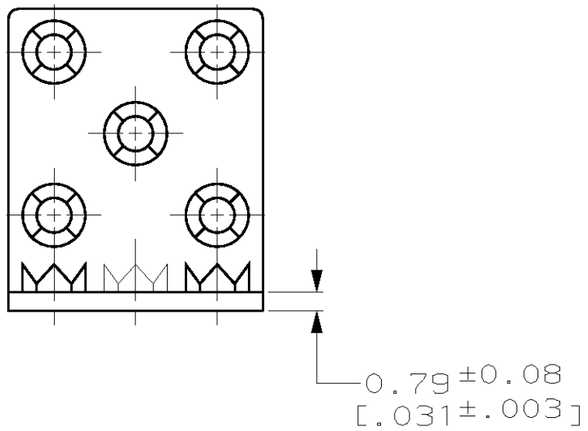

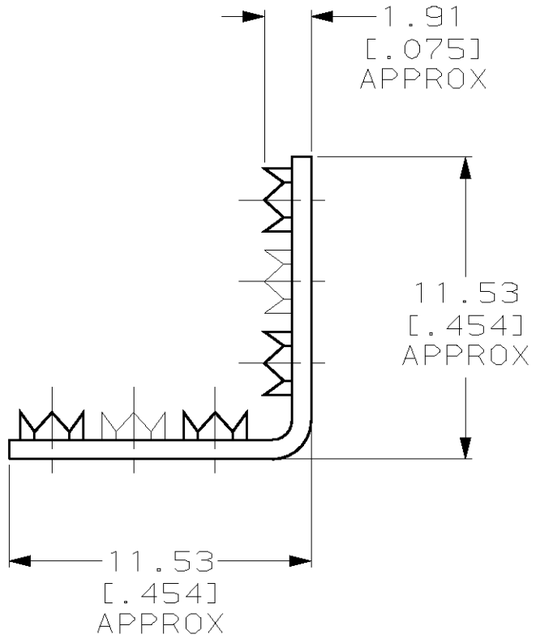

OBSOLETE

FINISH	OPERATING TEMPERATURE	AMP PART NUMBER
~~2~~	~~343°C MAX~~	~~1-329656-1~~
1	150°C MAX	329656

AMP INCORPORATED CUSTOMER SERVICE SYSTEMS

FOR ADDITIONAL PRODUCT INFORMATION OR COPIES OF DRAWINGS AND TECHNICAL DOCUMENTS	PRODUCT INFORMATION CENTER 1-800-522-6752
FOR APPLICATION TOOLING INFORMATION	TOOLING ASSISTANCE CENTER 1-800-722-1111
FOR ORDER ENTRY	1-800-526-5142

RECOMMENDED OPERATING TEMPERATURE: SEE TABLE

VOLTAGE RATING: NOT APPLICABLE

ALUMINUM FOIL THICKNESS: 0.76[.030] MAX

THIS DRAWING IS A CONTROLLED DOCUMENT.

DIMENSIONS: mm[INCHES]

TOLERANCES UNLESS OTHERWISE SPECIFIED:

0 PLC	±
1 PLC	±
2 PLC	±0.20[.008]
3 PLC	±
4 PLC	±
ANGLES	±

MATERIAL: COPPER PER ASTM B-152 ANNEALED

FINISH: SEE TABLE

DWN	DK SCHRUM	04NOV97
CHK	MJ SPICER	03DEC97
APVD	JL MECKLEY	03DEC97
PRODUCT SPEC	–	
APPLICATION SPEC	–	
WEIGHT	–	

CUSTOMER DRAWING

AMP Incorporated
Harrisburg, PA 17105-3608

NAME: SPLICE, TERMI-FOIL™, WIRE SIZE: 12-10 AWG

SIZE	CAGE CODE	DRAWING NO	RESTRICTED TO
A3	00779	C- 329656	–

SCALE	SHEET	REV
4:1	1 OF 1	G

AMP 1470-19 REV 11JUN97