

THIS DRAWING IS UNPUBLISHED. RELEASED FOR PUBLICATION -,- .
© COPYRIGHT - By - ALL RIGHTS RESERVED.

REVISIONS					
P	LTR	DESCRIPTION	DATE	DWN	APVD
	A2	ECR-16-017266	01JUN2018	SR	PO

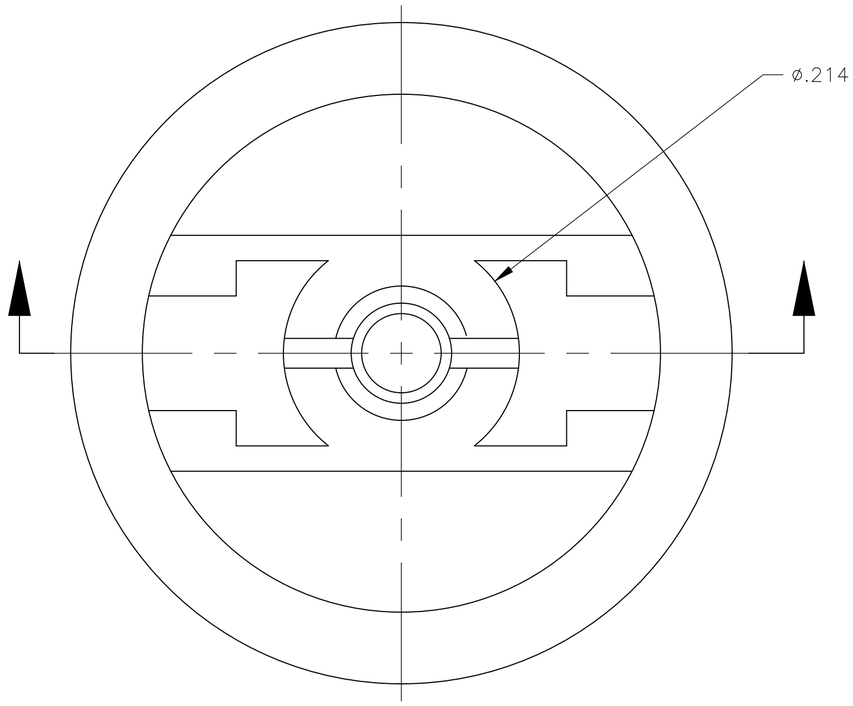

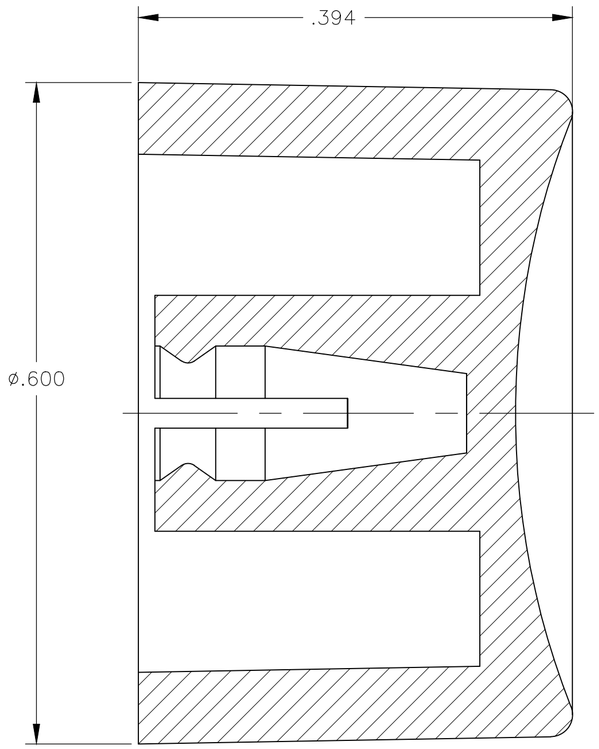

OBSOLETE	~~WHITE~~	~~C23904~~	~~1825069-7~~
	~~BLUE~~	~~C23604~~	~~1825069-6~~
	GREEN	C23504	1825069-5
OBSOLETE	~~YELLOW~~	~~C23404~~	~~1825069-4~~
	~~ORANGE~~	~~C23304~~	~~1825069-3~~
	RED	C23204	1825069-2
	BLACK	C23004	1825069-1
	COLOR	ALCO PART NUMBER	TE PART NUMBER

1 MATERIAL SHALL COMPLY WITH EU DIRECTIVE 2002/95/EC OF 20JAN2003 (ROHS)

2 CAP FOR USE WITH GREEN SERIES PUSHBUTTON SWITCHES AS SHOWN ON DRAWINGS 4-1437567-3 AND 2-1437567-9

THIS DRAWING IS A CONTROLLED DOCUMENT.

DIMENSIONS: INCHES

TOLERANCES UNLESS OTHERWISE SPECIFIED:
0 PLC ± -
1 PLC ± -
2 PLC ± -
3 PLC ± .003
4 PLC ± -
ANGLES ± 1°

MATERIAL: POLYAMIDE

FINISH: -

DWN M.BINNER 30NOV04
CHK M.ZITTO 30NOV04
APVD M.ZITTO 30NOV04
PRODUCT SPEC —
APPLICATION SPEC —
WEIGHT

TE Connectivity Ltd.

NAME: CAP, GREEN SERIES, PUSHBUTTON, C23

SIZE	CAGE CODE	DRAWING NO	RESTRICTED TO
A2	00779	C-1825069	—

CUSTOMER DRAWING | SCALE 10:1 | SHEET 1 OF 1 | REV A2

1825069