THIS DRAWING IS UNPUBLISHED. RELEASED FOR PUBLICATION , .
© COPYRIGHT By – ALL RIGHTS RESERVED.

REVISIONS
変更

P	LTR	DESCRIPTION	DATE	DWN	APVD
	B2	REVISED(ECR-16-011887)	08SEP16	T.Q	W.H

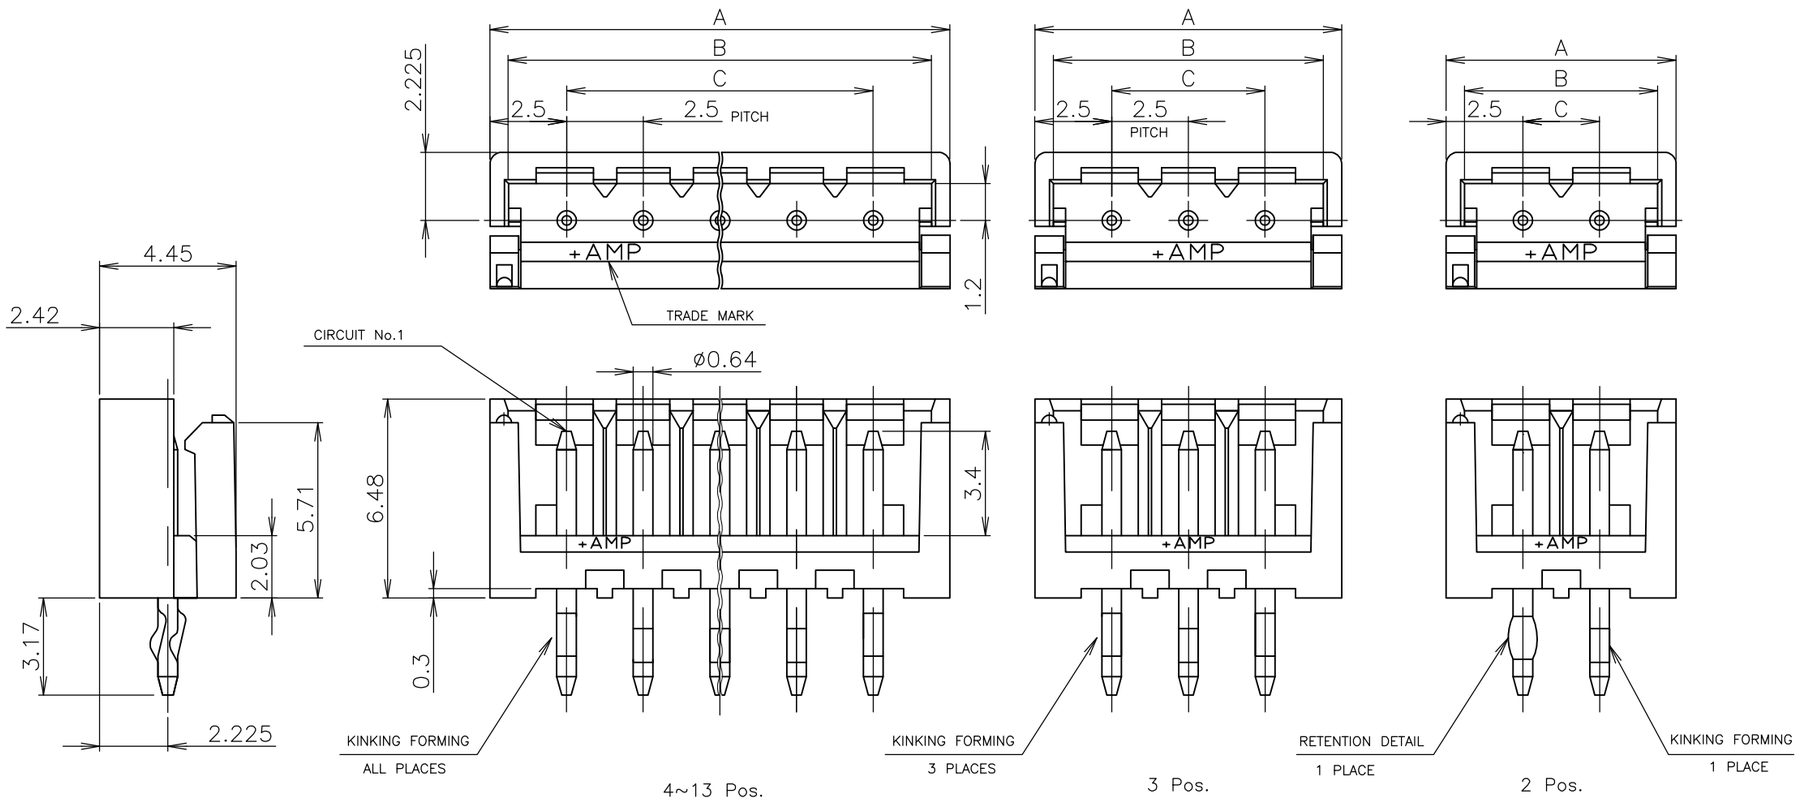

4~13 Pos. 3 Pos. 2 Pos.

	COLOR	C	B	A	Pos.	PART No.
	BLACK	30.0	34.2	35.0	13	3-917500-3
		27.5	31.7	32.5	12	3-917500-2
		25.0	29.2	30.0	11	3-917500-1
		22.5	26.7	27.5	10	3-917500-0
		20.0	24.2	25.0	9	2-917500-9
		17.5	21.7	22.5	8	2-917500-8
		15.0	19.2	20.0	7	2-917500-7
		12.5	16.7	17.5	6	2-917500-6
		10.0	14.2	15.0	5	2-917500-5
		7.5	11.7	12.5	4	2-917500-4
		5.0	9.2	10.0	3	2-917500-3
		2.5	6.7	7.5	2	2-917500-2
	NATURAL	30.0	34.2	35.0	13	1-917500-3
		27.5	31.7	32.5	12	1-917500-2
		25.0	29.2	30.0	11	1-917500-1
		22.5	26.7	27.5	10	1-917500-0
		20.0	24.2	25.0	9	917500-9
		17.5	21.7	22.5	8	917500-8
OBSOLETE		~~15.0~~	~~19.2~~	~~20.0~~	~~7~~	~~917500-7~~
OBSOLETE		~~12.5~~	~~16.7~~	~~17.5~~	~~6~~	~~917500-6~~
OBSOLETE		~~10.0~~	~~14.2~~	~~15.0~~	~~5~~	~~917500-5~~
OBSOLETE		~~7.5~~	~~11.7~~	~~12.5~~	~~4~~	~~917500-4~~
OBSOLETE		~~5.0~~	~~9.2~~	~~10.0~~	~~3~~	~~917500-3~~
OBSOLETE		~~2.5~~	~~6.7~~	~~7.5~~	~~2~~	~~917500-2~~

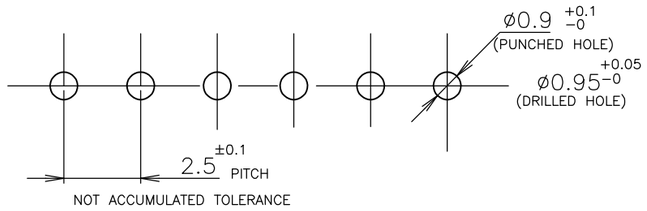

RECOMMENDABLE P.C.BOARD LAYOUT
(B.C.B THK:1.0~1.6)

NOTES;
1. MATERIAL : HOUSING – 66NYLON GF (UL94V-0)
   POST – PRE-TIN BRASS
2. PRODUCT SPEC : 108-5385
3. MATING COUNTER PART NUMBER : P/N 177534

THIS DRAWING IS A CONTROLLED DOCUMENT.

DIMENSIONS: 単位： 粍 mm

TOLERANCES UNLESS OTHERWISE SPECIFIED: 一般公差
0 PLC ± 0-10mm: ±0.2
1 PLC ± 10-30mm: ±0.25
2 PLC ± 30-99mm: ±0.3
3 PLC ± Angle: ±3°
4 PLC ±
~~ANGLES~~ ±

MATERIAL 材料: SEE NOTE 1
FINISH 仕上: SEE NOTE

DWN A.ONO 07DEC94
CHK S.KUBOUCHI 07DEC94
APVD S.KUBOUCHI 07DEC94
PRODUCT SPEC 製品規格: SEE NOTE 2
APPLICATION SPEC 取付適用規格:
WEIGHT: 0.000000
CUSTOMER DRAWING

TE Connectivity

NAME 名称: GF POST HDR ASSEMBLY
2.5mm PITCH METRIC INTERCONNECT SYSTEM
–

SIZE	CAGE CODE	DRAWING NO 番号	RESTRICTED TO
A3	00779	C-917500	–

SCALE 尺度 5:1 SHEET 1 OF 1 REV B2