


THIS DRAWING IS UNPUBLISHED. RELEASED FOR PUBLICATION 2013
© COPYRIGHT 2013 BY - ALL RIGHTS RESERVED.

REVISIONS

P	LTR	DESCRIPTION	DATE	DWN	APVD
	B1	REVISED PER ECR-18-006945	29MAY2018	NG	MZ

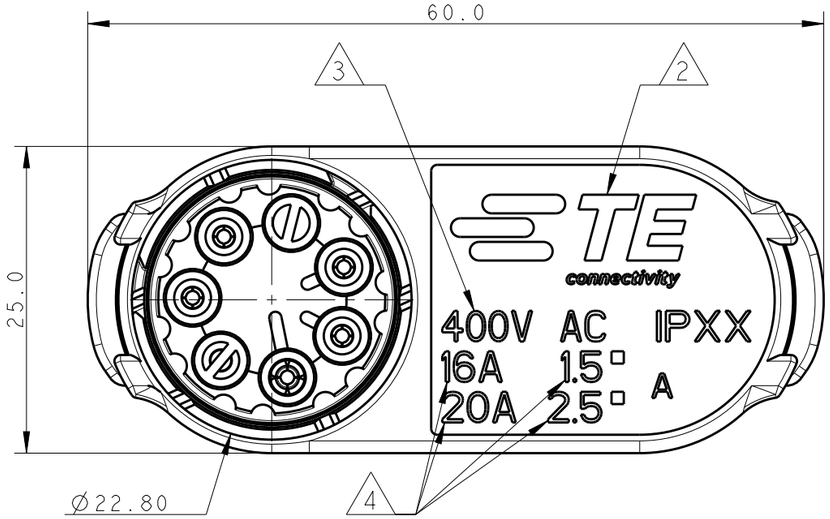

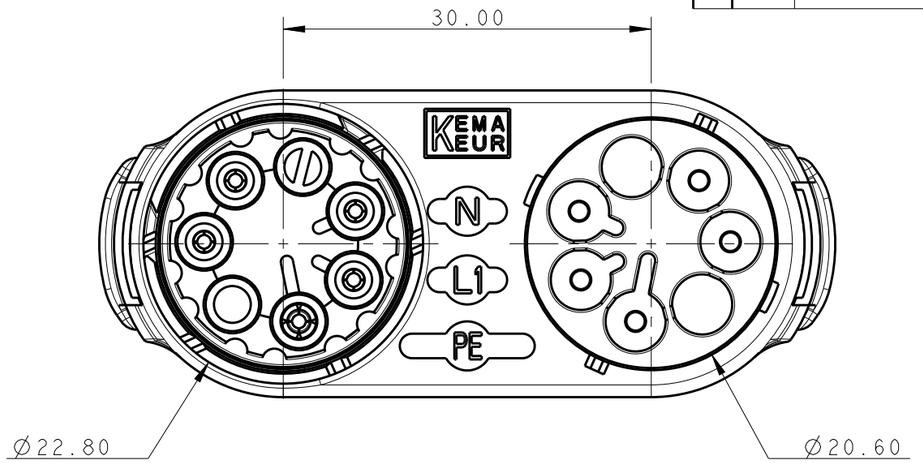

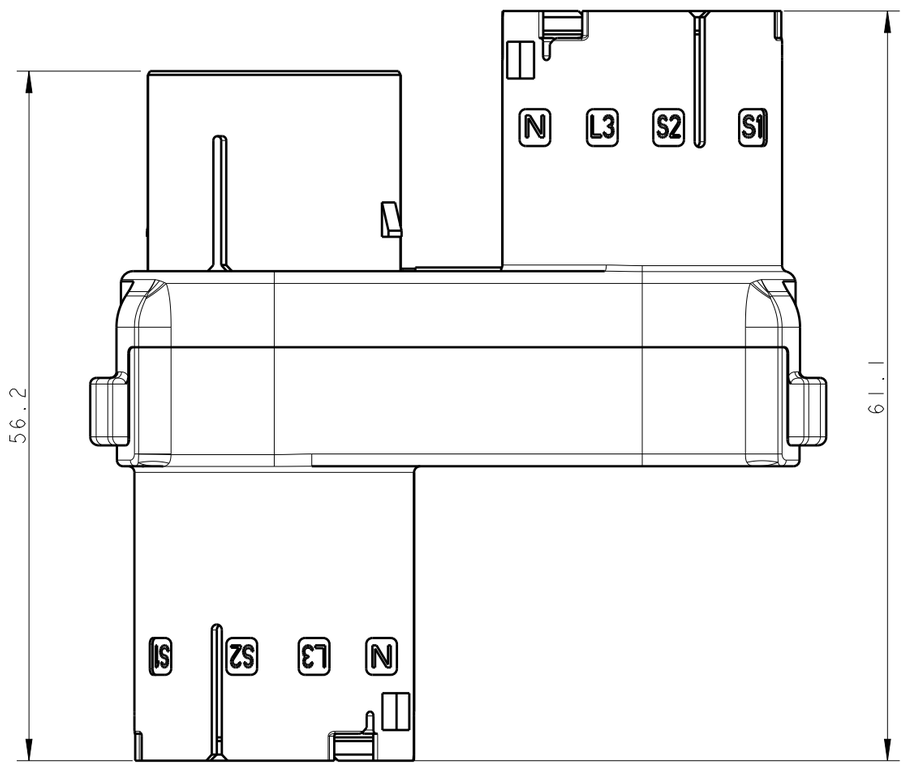

NOTES:

1) FOR ALL POLARISATION KEYS SEE TABLE ON SHEET 2 OF 2

2 TE LOGO

3 RATED VOLTAGE

4 RATED CURRENT AND CABLE SIZE

5) PARTS UNDER APPROVAL ACCORDING TO IEC 61535. PARTS TO BE TESTED ACCORDING TO INTERNAL TE ENDURANCE TESTS PROCEDURE

6) PARTS RELEASED FOR PRODUCTION WITH THE EXCEPTION OF FACE SEAL COMPONENTS WHICH ARE NOT YET RELEASED AND CURRENTLY UNDER TESTING

COLOUR	POL. KEYING	DESCRIPTION	PART NUMBER	REV.
OBSOLETE	BLACK E	T-SPLITTER 5 POS CONN. SEALED NECTOR M-LINE	~~1879999-5~~	B
	BLACK D	T-SPLITTER 5 POS CONN. SEALED NECTOR M-LINE	~~1879999-4~~	B
	BLACK C	T-SPLITTER 5 POS CONN. SEALED NECTOR M-LINE	~~1879999-3~~	B
	BLACK B	T-SPLITTER 5 POS CONN. SEALED NECTOR M-LINE	~~1879999-2~~	B
	BLACK A	T-SPLITTER 5 POS CONN. SEALED NECTOR M-LINE	1879999-1	B

THIS DRAWING IS A CONTROLLED DOCUMENT.

DIMENSIONS: mm

TOLERANCES UNLESS OTHERWISE SPECIFIED:
0 PLC ±-
1 PLC ±0.3
2 PLC ±0.20
3 PLC ±-
4 PLC ±-
ANGLES ±3°

MATERIAL - -

FINISH - -

DWN M. ZUCCA 08MAY2013
CHK M. ZUCCA 08MAY2013
APVD J. CATCHPOLE 08MAY2013

PRODUCT SPEC -

APPLICATION SPEC -

WEIGHT -

TE Connectivity

NAME NECTOR M-LINE 5 POLES T-SPLITTER CONNECTOR SEALED VERSION

SIZE	CAGE CODE	DRAWING NO	RESTRICTED TO
A3	-	C-1879999	-

Customer Drawing

SCALE 2:1 SHEET 1 OF 3 REV B1

THIS DRAWING IS UNPUBLISHED. RELEASED FOR PUBLICATION 2013

© COPYRIGHT 2013 BY - ALL RIGHTS RESERVED.


REVISIONS

P	LTR	DESCRIPTION	DATE	DWN	APVD
	-	SEE SHEET 1	-	-	-

POLARISATION KEYS


SCALE 1:1

TYPE "A-A"

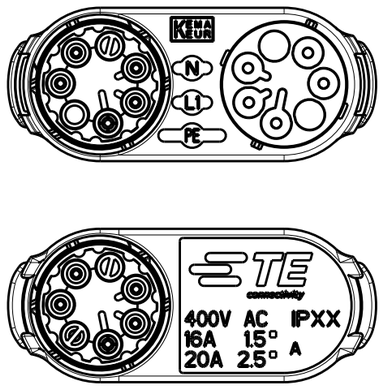


P/N 1879999-1

TYPE "B-B"

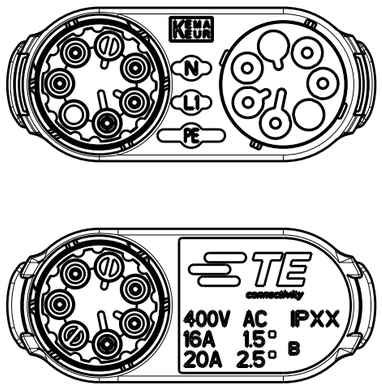


P/N ~~1879999-2~~

TYPE "C-C"

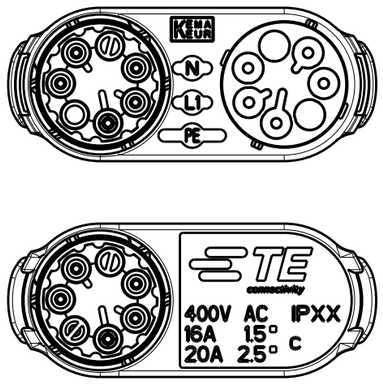


P/N ~~1879999-3~~

TYPE "D-D"

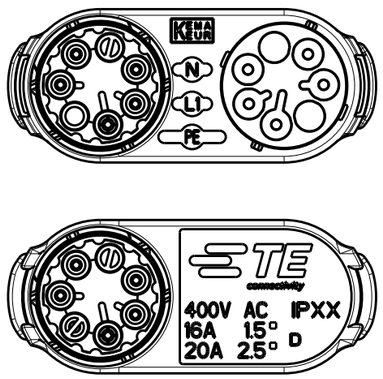


P/N ~~1879999-4~~


TYPE "E-E"

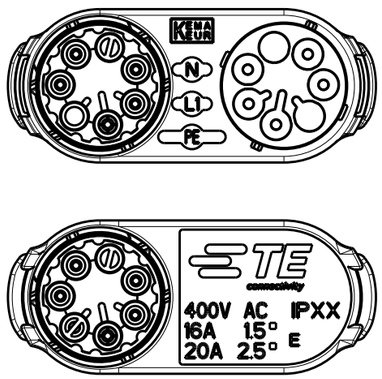

P/N ~~1879999-5~~

3D VIEWS.
FOR REFERENCE ONLY

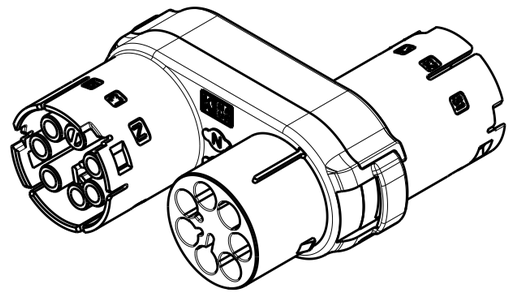

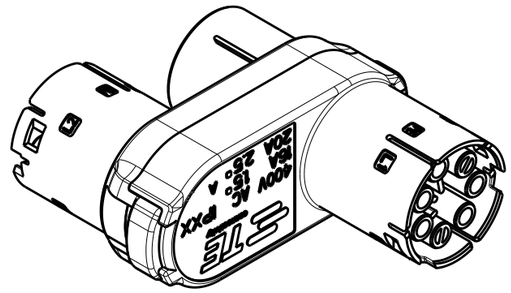

SCALE 1:1

THIS DRAWING IS A CONTROLLED DOCUMENT.

DIMENSIONS: mm

TOLERANCES UNLESS OTHERWISE SPECIFIED:

0 PLC	±-
1 PLC	±0.3
2 PLC	±0.20
3 PLC	±-
4 PLC	±-
ANGLES	±3°

MATERIAL: - / -

FINISH: - / -

DWN	M. ZUCCA	08MAY2013
CHK	M. ZUCCA	08MAY2013
APVD	J. CATCHPOLE	08MAY2013

PRODUCT SPEC: -

APPLICATION SPEC: -

WEIGHT: -

TE Connectivity

NAME: NECTOR M-LINE 5 POLES T-SPLITTER CONNECTOR SEALED VERSION

SIZE	CAGE CODE	DRAWING NO	RESTRICTED TO
A3	-	C-1879999	-


Customer Drawing

SCALE 2:1 SHEET 2 OF 3 REV B1


THIS DRAWING IS UNPUBLISHED. RELEASED FOR PUBLICATION 2013
© COPYRIGHT 2013 BY - ALL RIGHTS RESERVED.

REVISIONS

P	LTR	DESCRIPTION	DATE	DWN	APVD
	-	SEE SHEET 1	-	-	-

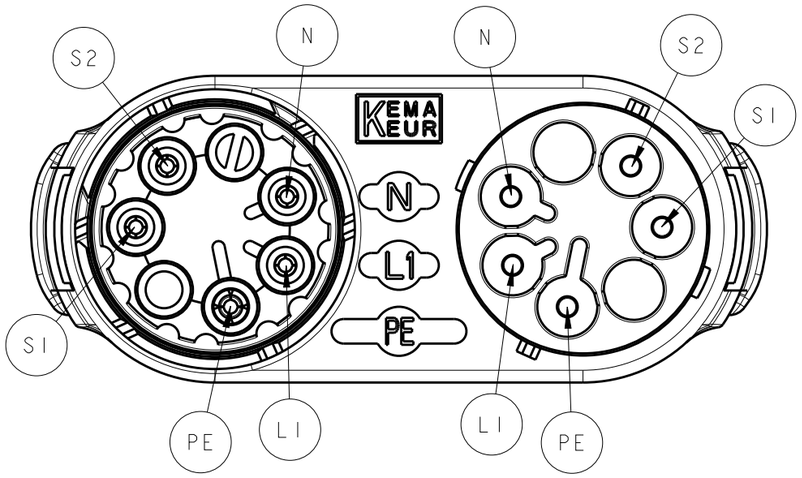

ADDITIONAL DETAILS ON CAVITY CIRCUIT POSITION. FOR INFORMATION ONLY

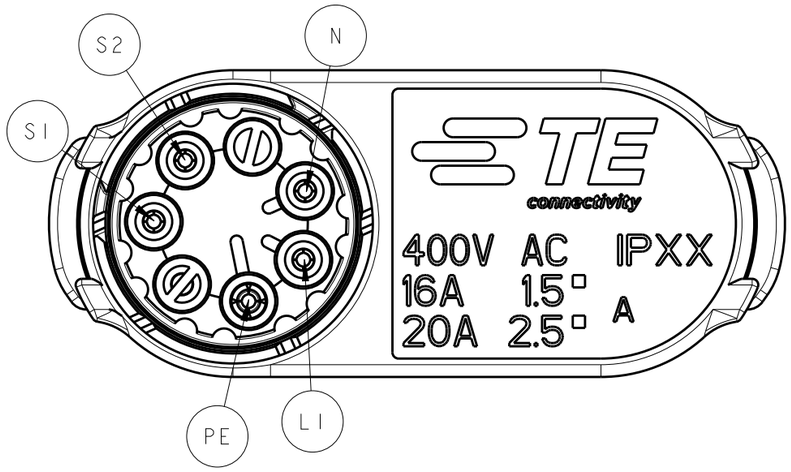

THIS DRAWING IS A CONTROLLED DOCUMENT.

DIMENSIONS: mm

TOLERANCES UNLESS OTHERWISE SPECIFIED:

0 PLC	±-
1 PLC	±0.3
2 PLC	±0.20
3 PLC	±-
4 PLC	±-
ANGLES	±3°

MATERIAL: - / -

FINISH: - / -

DWN	M. ZUCCA 08MAY2013
CHK	M. ZUCCA 08MAY2013
APVD	J. CATCHPOLE 08MAY2013
PRODUCT SPEC	-
APPLICATION SPEC	-
WEIGHT	-

TE Connectivity

NAME: NECTOR M-LINE 5 POLES T-SPLITTER CONNECTOR SEALED VERSION

SIZE	CAGE CODE	DRAWING NO	RESTRICTED TO
A3	-	C-1879999	-

Customer Drawing

SCALE 2:1 SHEET 3 OF 3 REV B1