
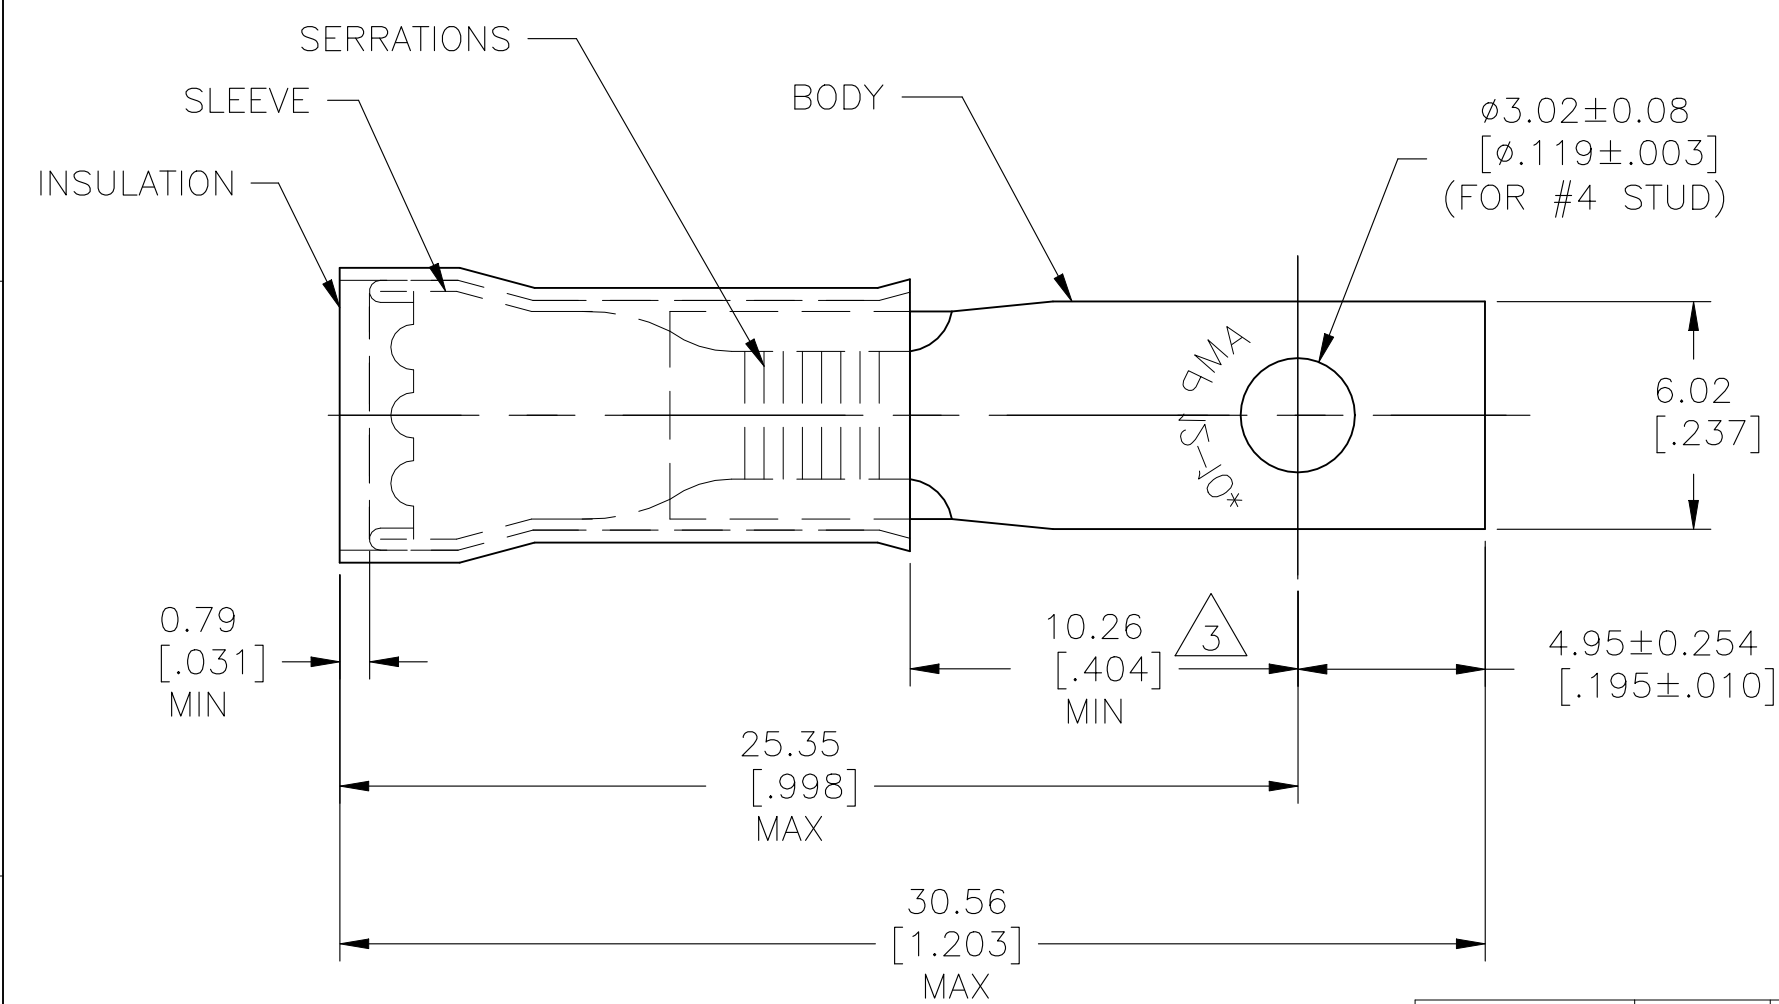


| REVISIONS |     |                           |           |     |      |
|-----------|-----|---------------------------|-----------|-----|------|
| P         | LTR | DESCRIPTION               | DATE      | DWN | APVD |
|           | K3  | REVISED PER ECN-22-156403 | 03JUN2022 | RK  | CSD  |

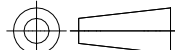

- 1 TONGUE MATERIAL THK:  $1.02 \pm 0.05$  [.040±.002]
- 2 FOR 3.81 [.150] TO 5.84 [.230] WIRE INSULATION DIA
- 3 APPLIES FROM THE METAL EDGE OF THE BARREL TO THE CENTER OF THE STUD
- 4 MEETS MS17143-18, CLASS 1

|          |   |                                  |   |                       |
|----------|---|----------------------------------|---|-----------------------|
| OBSOLETE | 1 | <del>2-327966-1</del><br>ON TAPE | BODY & SLEEVE:<br>COPPER (ASTM-B152)<br>TIN PL (ASTM-B545)<br>INSULATION: NYLON (ASTM-D4066)<br>TYPE 1, COLOR: YELLOW | <del>2-327966-3</del> |
| OBSOLETE | 1 | WIRE<br>TERMINAL                 |   | <del>2-327966-1</del> |
| OBSOLETE | 1 | <del>327966</del><br>ON TAPE     | BODY: COPPER (ASTM-B152)<br>TIN PL (ASTM-B545)<br>SLEEVE: COPPER (ASTM-B152)<br>INSULATION: NYLON<br>COLOR: YELLOW    | <del>2-327966-2</del> |
|          | 1 | WIRE<br>TERMINAL                 |   | 4 327966              |
| QTY      |   | DESCRIPTION                      | MATERIAL & FINISH   | PART NO               |

|                                                                                       |                                                                                        |                                   |   |                    |                        |                    |             |
|---------------------------------------------------------------------------------------|----------------------------------------------------------------------------------------|-----------------------------------|---|--------------------|------------------------|--------------------|-------------|
| THIS DRAWING IS A CONTROLLED DOCUMENT.                                                |                                                                                        | DWN<br>RAGHAVENDRA<br>02SEP09     |  TE Connectivity |                    |                        |                    |             |
|                                                                                       |                                                                                        | CHK<br>JEFF RUTH<br>02SEP09       |   |                    |                        |                    |             |
| DIMENSIONS:<br>mm [INCHES]                                                            | TOLERANCES UNLESS<br>OTHERWISE SPECIFIED:                                              | APVD<br>TOM MICHELUTTI<br>02SEP09 | NAME<br><br>TERMINAL<br>PIDG – RECTANGULAR TONGUE<br>WIRE SIZE: 12–10                                 |                    |                        |                    |             |
|  | 0 PLC ± –<br>1 PLC ± –<br>2 PLC ± –<br>3 PLC ± 0.20 [.008]<br>4 PLC ± –<br>ANGLES ± 5° | PRODUCT SPEC<br>—                 |   |                    |                        |                    |             |
|                                                                                       |                                                                                        | APPLICATION SPEC<br>—             | SIZE<br>A3                                                                                            | CAGE CODE<br>00779 | DRAWING NO<br>C-327966 | RESTRICTED TO<br>— |             |
|                                                                                       | MATERIAL<br><br>SEE TABLE                                                              | FINISH<br><br>SEE TABLE           |   |                    |                        |                    | WEIGHT<br>— |
| CUSTOMER DRAWING                                                                      |                                                                                        |                                   | SCALE<br>5:1                                                                                          | SHEET<br>1 OF 1    | REV<br>K3              |                    |             |