



THIS DRAWING IS UNPUBLISHED. RELEASED FOR PUBLICATION 20
© COPYRIGHT 20 BY - ALL RIGHTS RESERVED.


REVISIONS					
P	LTR	DESCRIPTION	DATE	DWN	APVD
	A	REVISED AS PER ECR-15-005925	21APR2015	RS	JL
	A1	ECR-18-006945	02JUL2018	SR	MZ

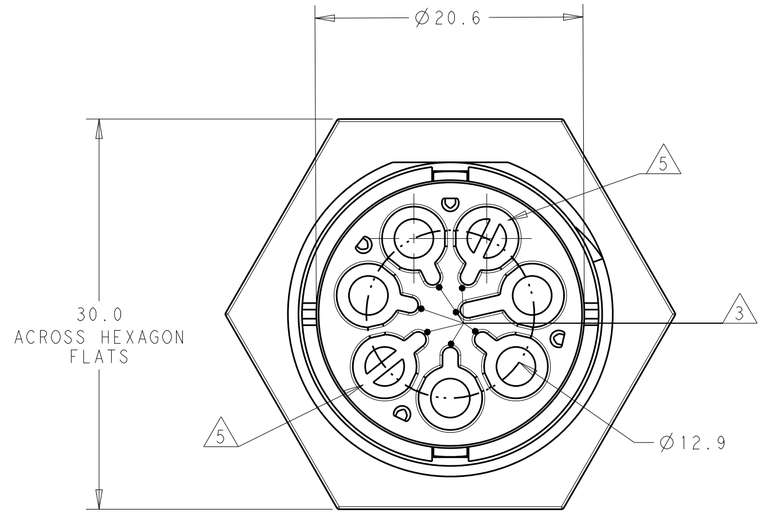

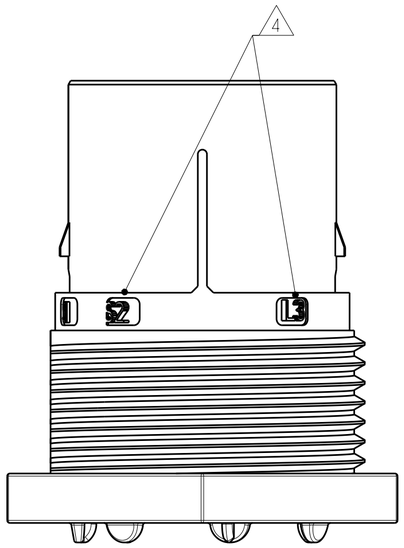

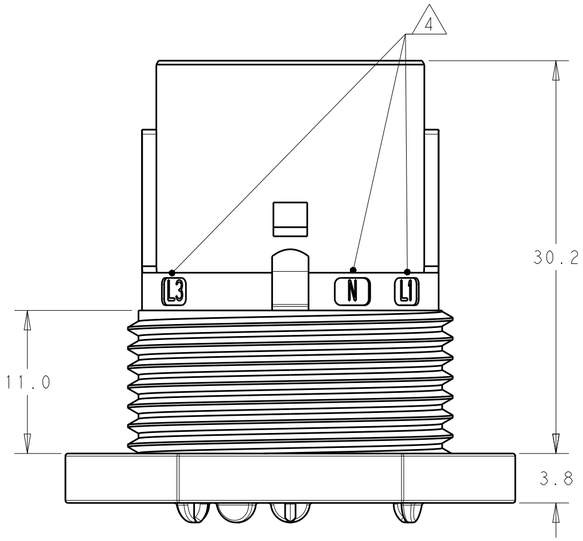

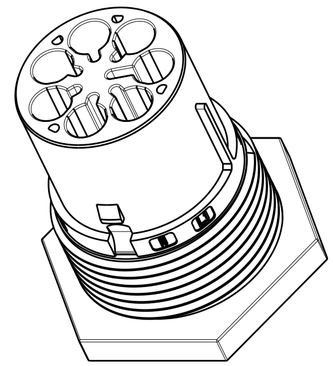

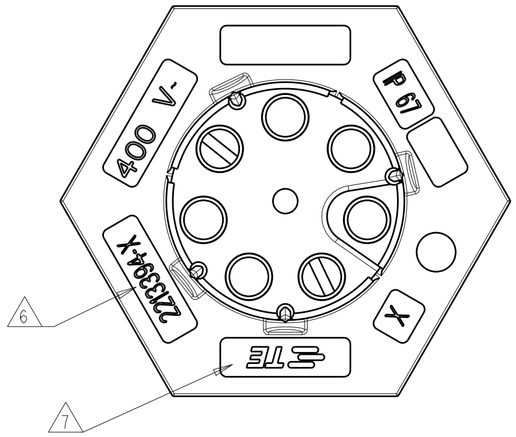

NOTES:

1. MATERIAL: GLASS FILLED PBT, COLOR: BLACK
2. MUST COMPLY WITH DIRECTIVE 2002/95/EC (ROHS)

△3 ALL POLARIZATION KEYS SHOWN FOR REF ONLY.

△4 CIRCUIT I.D.

△5 CIRCUIT "L2" AND "L3" ARE BLOCKED TO PREVENT CONTACTS INSTALLATION.

△6 TE PART NUMBER.

△7 TE LOGO

8. THIS PRODUCT HAS NOT COMPLETED VALIDATION TESTING

POLARIZATION TYPE	DESCRIPTION	PART NUMBER
OBSOLETE	E PANEL MOUNT PIN. SEALED NECTOR M, 5 POSN	~~2213394 5~~
	D PANEL MOUNT PIN. SEALED NECTOR M, 5 POSN	~~2213394 4~~
	C PANEL MOUNT PIN. SEALED NECTOR M, 5 POSN	~~2213394 3~~
	B PANEL MOUNT PIN. SEALED NECTOR M, 5 POSN	~~2213394 2~~
	A PANEL MOUNT PIN. SEALED NECTOR M, 5 POSN	2213394-1

THIS DRAWING IS A CONTROLLED DOCUMENT.

DIMENSIONS: mm

TOLERANCES UNLESS OTHERWISE SPECIFIED:
0 PLC ±-
1 PLC ±0.2
2 PLC ±0.13
3 PLC ±-
4 PLC ±-
ANGLES ±-

MATERIAL NOTE 1

FINISH - -

DWN J.SHAFFER 21JAN2014
CHK M.LUKSIC 21JAN2014
APVD M.LUKSIC 21JAN2014
PRODUCT SPEC 108-133014
APPLICATION SPEC 114-32111
WEIGHT -

TE Connectivity

NAME PANEL MOUNT,PIN; SEALED NECTOR M-LINE 5 POLE -

SIZE	CAGE CODE	DRAWING NO	RESTRICTED TO
A2	-	C-2213394	-






Customer Drawing | SCALE 2:1 | SHEET 1 OF 2 | REV A1


THIS DRAWING IS UNPUBLISHED. RELEASED FOR PUBLICATION 20
© COPYRIGHT 20 BY - ALL RIGHTS RESERVED.


REVISIONS


P	LTR	DESCRIPTION	DATE	DWN	APVD
	-	SEE SHEET 1	-	-	-

POLARIZATION TYPES

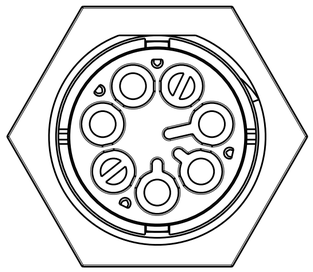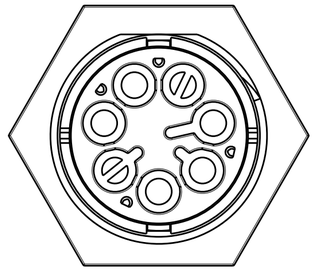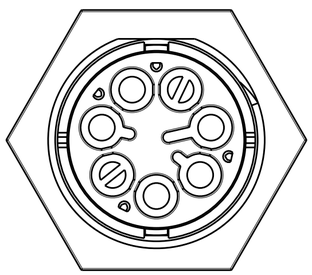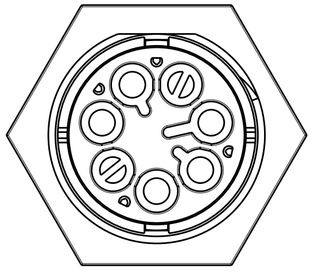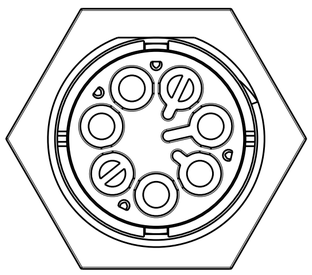
POLARIZATION TYPE "A"	POLARIZATION TYPE "B"	POLARIZATION TYPE "C"
		
PN: 2213394-1	~~PN: 2213394-2~~	~~PN: 2213394-3~~
POLARIZATION TYPE "D"	**POLARIZATION TYPE "E"**	
		
~~PN: 2213394-4~~	~~PN: 2213394-5~~	

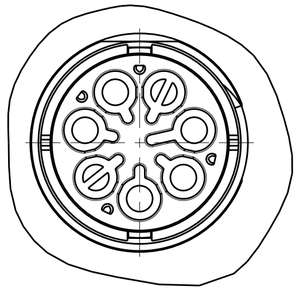

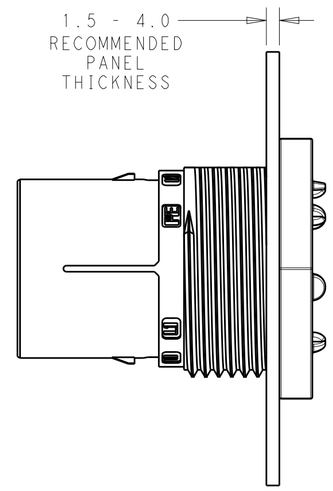

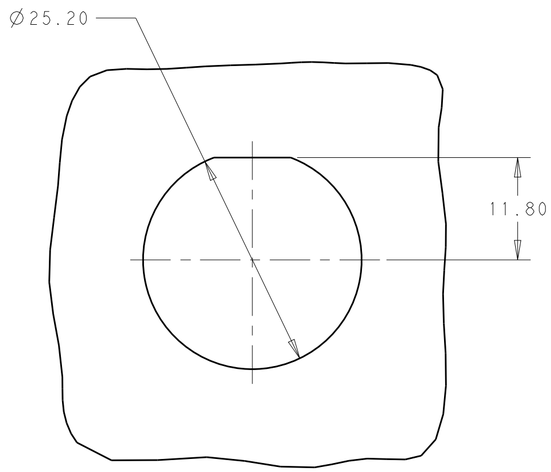

RECOMMENDED
PANEL CUTOUT

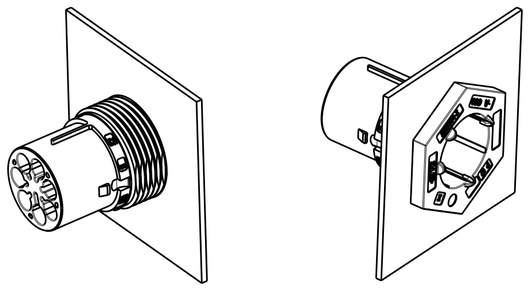

3D ISO VIEWS
FOR REFERENCE ONLY

THIS DRAWING IS A CONTROLLED DOCUMENT.		DWN J.SHAFFER 21JAN2014	TE Connectivity
DIMENSIONS: mm	TOLERANCES UNLESS OTHERWISE SPECIFIED: 0 PLC ±- 1 PLC ±0.2 2 PLC ±0.13 3 PLC ±- 4 PLC ±- ANGLES ±-	CHK M.LUKSIC 21JAN2014	NAME PANEL MOUNT,PIN; SEALED NECTOR M-LINE 5 POLE -
		APVD M.LUKSIC 21JAN2014	
		PRODUCT SPEC 108-133014	
		APPLICATION SPEC 114-32111	SIZE A2 / CAGE CODE - / DRAWING NO C-2213394 / RESTRICTED TO -
MATERIAL NOTE 1	FINISH - -	WEIGHT -	Customer Drawing / SCALE 2:1 / SHEET 2 OF 2 / REV A1