

THIS DRAWING IS UNPUBLISHED. RELEASED FOR PUBLICATION -
© COPYRIGHT ALL RIGHTS RESERVED.

LOC	DIST
H	-


REVISIONS

P	LTR	DESCRIPTION	DATE	DWN	APVD
	A2	REVISED PER ECO-11-005294	19APR11	RK	HMR

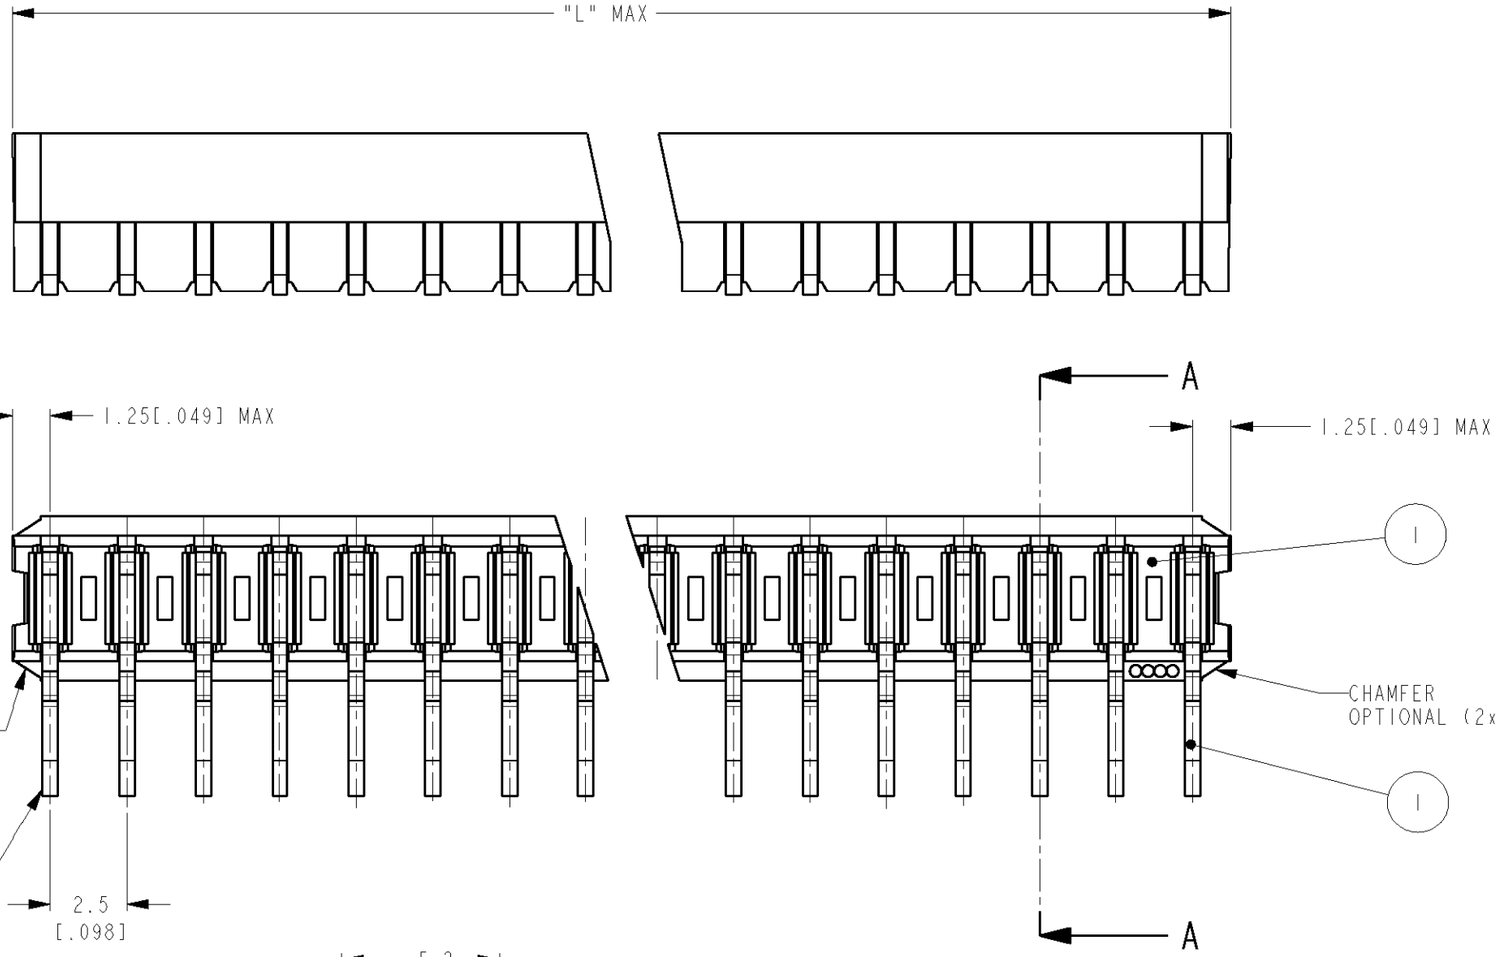

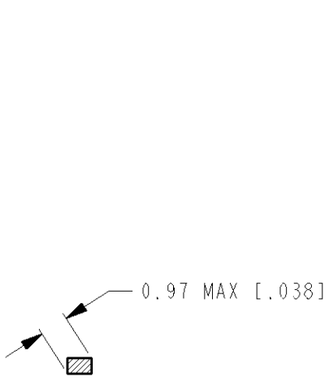

SECTION B-B

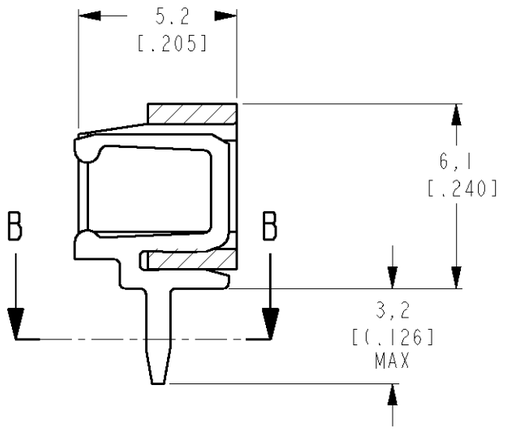

SECTION A-A

ORDER NUMBER	NUMBER OF POSITIONS	L MAX.	
		M.M.	INCHES
5164711-3	3	7,5	.296
5164711-4	4	10,0	.394
5164711-5	5	12,5	.493
5164711-6	6	15,0	.591
5164711-7	7	17,5	.690
5164711-8	8	20,0	.788
5164711-9	9	22,5	.886
1-5164711-0	10	25,0	.985
1-5164711-1	11	27,5	1.083
1-5164711-2	12	30,0	1.182
1-5164711-3	13	32,5	1.280
1-5164711-4	14	35,0	1.378
1-5164711-5	15	37,5	1.477
1-5164711-6	16	40,0	1.575
1-5164711-7	17	42,5	1.674
~~1-5164711-8~~	~~18~~	~~45,0~~	~~1.772~~
~~1-5164711-9~~	~~19~~	~~47,5~~	~~1.871~~
~~2-5164711-0~~	~~20~~	~~50,0~~	~~1.969~~

1 OBSOLETE

1 OBSOLETE PARTS: OBSOLETE CIS STREAMLINING PER D.RENAUD/D.SINISI

ITEM NO.	DESCRIPTION	MATERIAL	FINISH	QUANTITY
2	CONTACT	BRASS	TIN OVER NICKEL	SEE TABLE
1	HOUSING	PBT, 20% GF	GREEN	1

DIMENSIONS: mm

TOLERANCES UNLESS OTHERWISE SPECIFIED:
0 PLC ±-
1 PLC ±-
2 PLC ±-
3 PLC ±-
4 PLC ±-
ANGLES ±-

MATERIAL -
FINISH -

DWN M.Gosselink 31 mar 05
CHK M.Gosselink 31 mar 05
APVD - -
PRODUCT SPEC 108-19027
APPLICATION SPEC -
WEIGHT -

TE Connectivity

NAME 3-20 POS FEMALE BOARD TO BOARD CONNECTOR ASSEMBLY FOR MINI-MATCH INTERCONNECTION SYSTEM, PITCH 2.5 MM

SIZE	CAGE CODE	DRAWING NO	RESTRICTED TO
A3	00779	C-5164711	-

CUSTOMER DRAWING | SCALE - | SHEET 1 OF 1 | REV A2