

THIS DRAWING IS UNPUBLISHED. RELEASED FOR PUBLICATION 2011
© COPYRIGHT 2011 BY - ALL RIGHTS RESERVED.


LOC	DIST
1	-


REVISIONS

P	LTR	DESCRIPTION	DATE	DWN	APVD
	5	UPDATED	07JUN2011	AB	GT
	6	UPDATED	23JUL2013	MZ	JC
	A	PARTS RELEASED FOR PRODUCTION	13NOV2013	KR	JC
	A1	REVISED PER ECR-18-006945	30MAY2018	NG	MZ

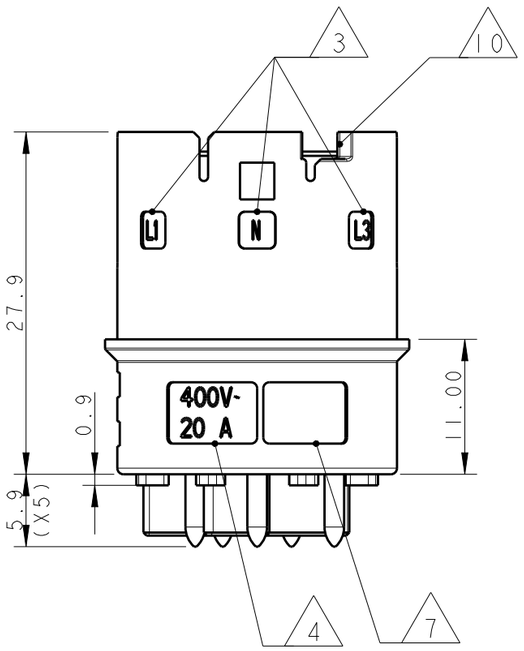


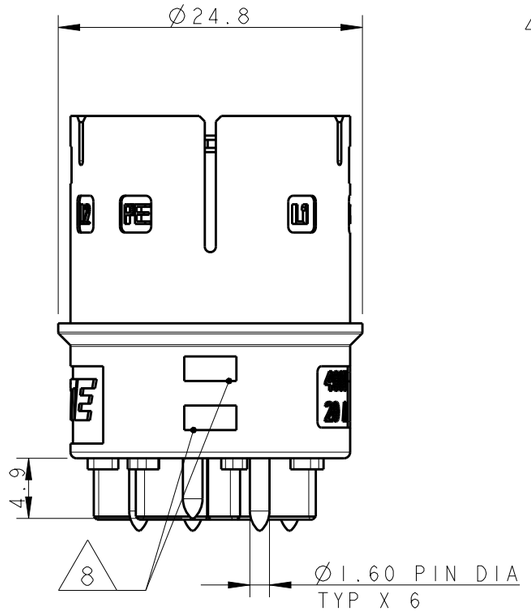

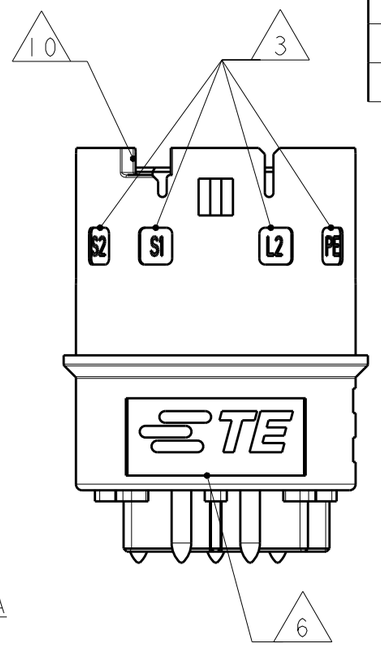


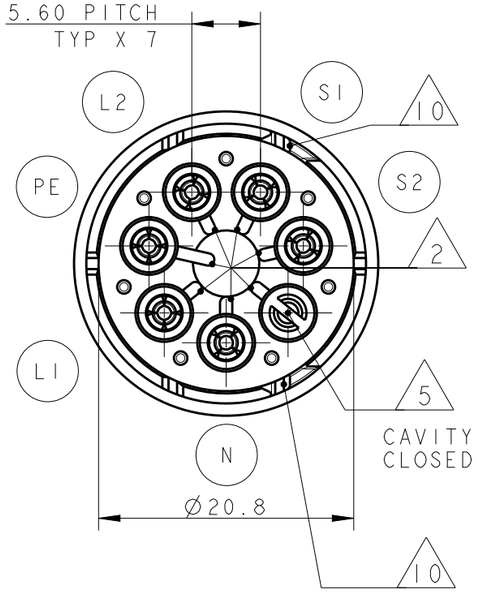

PCB CUT-OUT AND HOLES DIMENSIONS (±0.03)

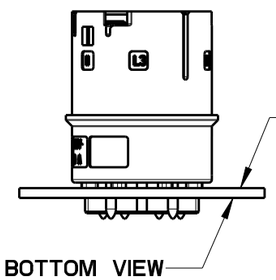


SCALE 1:1

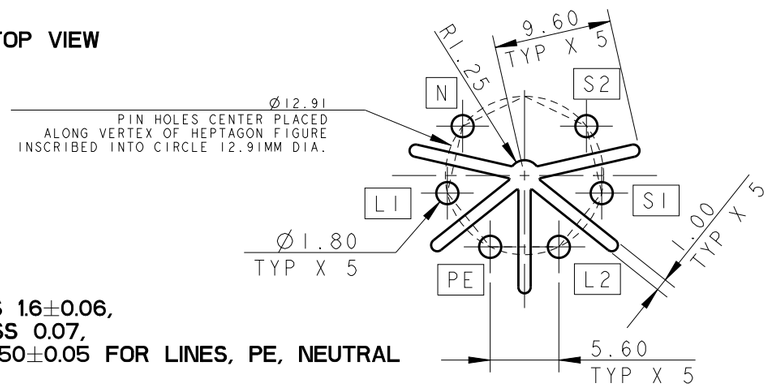

RACOMANDED PCB THICKNESS 1.6±0.06,
PATH THICKNESS 0.07,
PATH WIDTH 7.50±0.05 FOR LINES, PE, NEUTRAL

NOTES:

1. MATERIAL: PA GF (NATURAL)
   - HOUSING: PA GF
   - CONTACTS: BRASS TIN PLATED
2. ALL POLARIZATION KEYS SHOWN FOR REF ONLY
3. WAYS I.D.
4. VOLTAGE AND CURRENT RATINGS
5. RIB CLOSING CAVITY BY CHANGE OVER
6. TE LOGO
7. AREA FOR AGENCIES APPROVAL LOGO
8. VISUAL INDICATOR FOR PE CONDUCTOR
9) SEE C-DRAWING 293682 (LOCKING CAP) TO GET IP 40
10. SLOTS TO ALLOW DELATCHING TOOL OPERATION. FOR DELATCHING TOOL AND OPERATION REFER TO APPLICATION SPECIFICATION

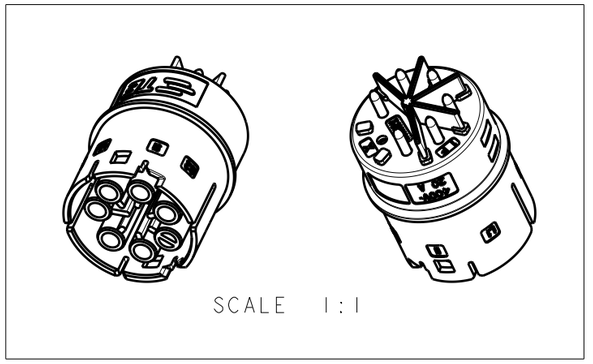

SCALE 1:1

THIS DRAWING IS A CONTROLLED DOCUMENT.

DIMENSIONS:	TOLERANCES UNLESS OTHERWISE SPECIFIED:
mm	0 PLC ±- 1 PLC ±0.3 2 PLC ±0.2 3 PLC ±- 4 PLC ±- ANGLES ±3°
MATERIAL -	FINISH -

DWN	A. BERNARDI 31MAR2011
CHK	-
APVD	G. TURCO 31MAR2011
PRODUCT SPEC	108-20324
APPLICATION SPEC	114-20169
WEIGHT	-

TE Connectivity

NAME
SOCKET 6 POLES PCB CONNECTOR
NECTOR M-LINE
-

SIZE	CAGE CODE	DRAWING NO	RESTRICTED TO
A3	00779	C-293671	-

Customer Drawing | SCALE 2:1 | SHEET 1 OF 2 | REV A1




THIS DRAWING IS UNPUBLISHED. RELEASED FOR PUBLICATION 2011
© COPYRIGHT 2011 BY - ALL RIGHTS RESERVED.


LOC	DIST
1	-

REVISIONS


P	LTR	DESCRIPTION	DATE	DWN	APVD
	-	SEE SHEET 1	-	-	-

POLARIZATION TYPES

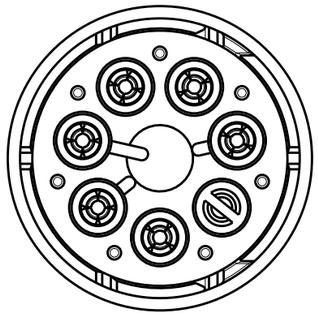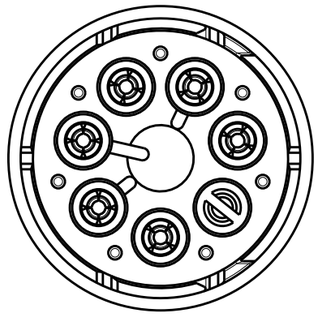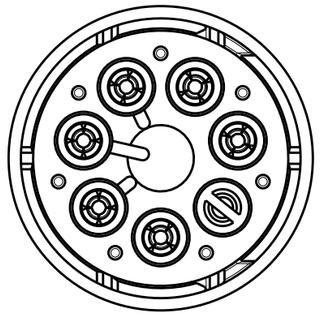POLARIZATION TYPE "C"	POLARIZATION TYPE "D"	POLARIZATION TYPE "E"
		
PNs 0-293671-3	PNs ~~0-293671-4~~	PNs ~~0-293671-5~~

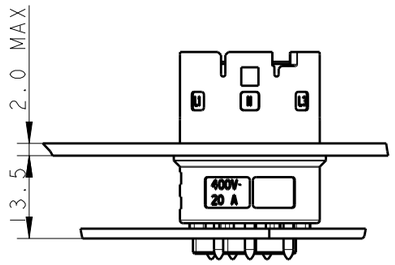

SCALE 1:1

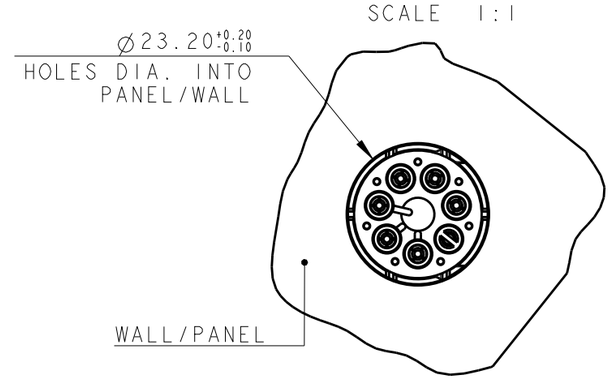

	NOTE	POL. KEYING	COLOUR	DESCRIPTION	REV.	P/N
OBSOLETE	1	E	NATURAL	SOCKET PCB CONN 6 POLES NECTOR* M-LINE	A	~~0-293671-5~~
	1	D	NATURAL	SOCKET PCB CONN 6 POLES NECTOR* M-LINE	A	~~0-293671-4~~
	1	C	NATURAL	SOCKET PCB CONN 6 POLES NECTOR* M-LINE	A	0-293671-3

THIS DRAWING IS A CONTROLLED DOCUMENT.

DIMENSIONS: mm

TOLERANCES UNLESS OTHERWISE SPECIFIED:

0 PLC	±-
1 PLC	±0.3
2 PLC	±0.2
3 PLC	±-
4 PLC	±-
ANGLES	±3°

MATERIAL -

FINISH -

DWN A. BERNARDI 31MAR2011

CHK - -

APVD G. TURCO 31MAR2011

PRODUCT SPEC 108-20324

APPLICATION SPEC 114-20169

WEIGHT -

TE Connectivity

NAME SOCKET 6 POLES PCB CONNECTOR NECTOR M-LINE -

SIZE	CAGE CODE	DRAWING NO	RESTRICTED TO
A3	00779	C-293671	-

Customer Drawing

SCALE 2:1 SHEET 2 OF 2 REV A1