
THIS DRAWING IS UNPUBLISHED. RELEASED FOR PUBLICATION -,- .
© COPYRIGHT 2010 BY TYCO ELECTRONICS CORPORATION. ALL RIGHTS RESERVED.


LOC	DIST
DW	—


REVISIONS


P	LTR	DESCRIPTION	DATE	DWN	APVD
	A6	ECR-20-003143	26OCT'2019	RR	SH


LED SCHEMATIC	
LED 2	LED 1
9+ —▷|— 10	11+ —▷|— 12

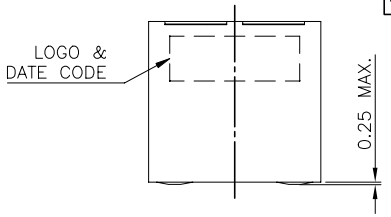

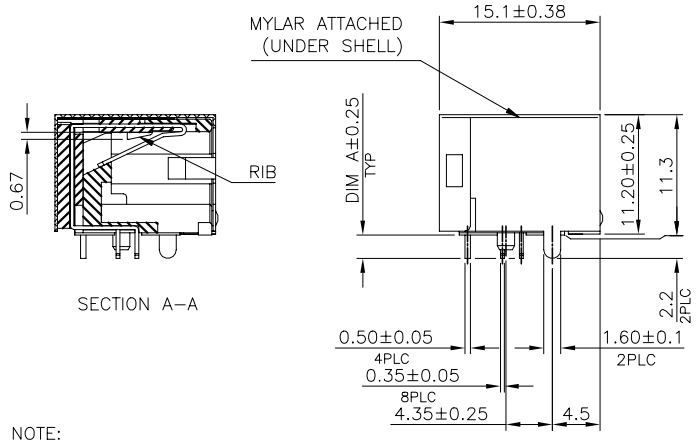

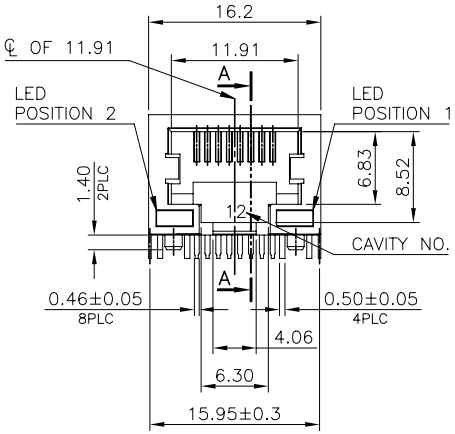

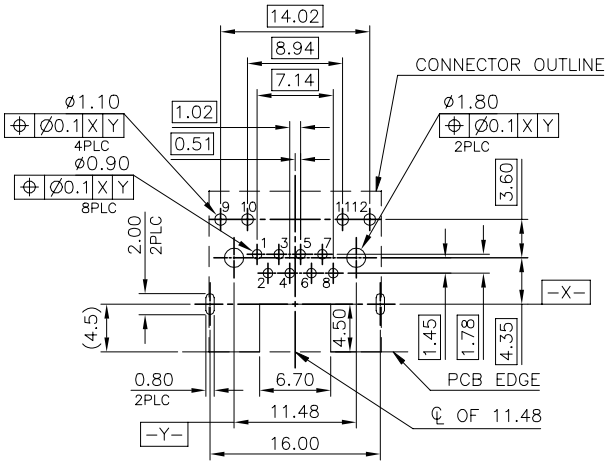

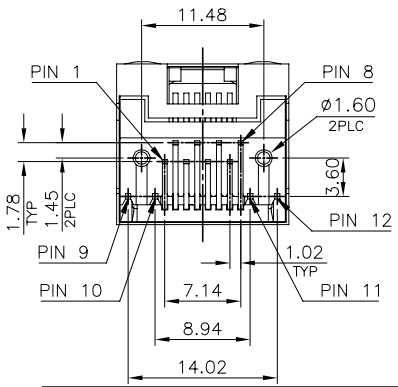

NOTE:
1. MATERIAL:
   1.1 HOUSING: PA46, WITH 30% GF, UL94 V–0, BLACK COLOR.
   1.2 INSERT HOUSING: PA46, WITH 30% GF, UL94 V–0, BLACK COLOR.
   1.3 CONTACTS: PHOSPHOR BRONZE.
   1.4 SHELL: BRASS.
   1.5 LED SOLDER TAIL: STEEL.
   1.6 MYLAR: SILICONE POLYMER.
2. FINISH:
   2.1 CONTACTS: (SEE TABLE) GOLD PLATED ON CONTACT AREA.
   GOLD FLASH ON SOLDER TAIL.
   1.27um [50u"] MIN. NICKEL UNDERPLATED OVERALL.
   2.2 SHELL: 0.508um [20u"] MIN. NICKEL PLATED.
   2.3 LED: 1.02um [40u"] COPPER UNDERPLATED OVERALL.
   0.2032um [8u"] NICKEL OVERALL.
   0.254um [10u"] SILVER ON BONDING AREA.
   2.032um [80u"] BRIGHT–TIN ON SOLDER AREA.
3. LED MUST BE REFLOW COMPATIBLE TO FOLLOWING TEMPERATURE PROFILE (FOR 1 CYCLE): ABOVE 160°C FOR 120 SECONDS, PEAKING AT 220°C FOR 10 SECONDS.
4. LED DEFECT RATE IS 6000 PPM MAX. AFTER IR REFLOW PROCESS AS NOTE 3.
5. WAVE SOLDER CAPABLE TO 265°C PER TE SPEC 109–202, CONDITION B.
6. OBSOLETE PARTS: OBSOLETE CIS STREAMLINING PER D.RENAUD/D.SINISI.

PACKAGE	DIM A	POSITION 2 / INDICATOR COLOR	POSITION 1 / INDICATOR COLOR	MIN. GOLD THICKNESS	PART NUMBER
REEL	2.2	YELLOW	GREEN	1.27um[50u"]	1–1734324–8
				0.762um[30u"]	~~1–1734324–7~~
				0.381um[15u"]	~~1–1734324–6~~
				0.152um[6u"]	~~1–1734324–5~~
		GREEN	YELLOW	1.27um[50u"]	~~1–1734324–4~~
				0.762um[30u"]	1–1734324–3
				0.381um[15u"]	1–1734324–2
				0.152um[6u"]	~~1–1734324–1~~
TRAY		YELLOW	GREEN	1.27um[50u"]	~~1734324–8~~
				0.762um[30u"]	1734324–7
				0.381um[15u"]	~~1734324–6~~
				0.152um[6u"]	1734324–5
		GREEN	YELLOW	1.27um[50u"]	~~1734324–4~~
				0.762um[30u"]	1734324–3
				0.381um[15u"]	~~1734324–2~~
				0.152um[6u"]	1734324–1

6 OBSOLETE
6 OBSOLETE
OBSOLETE
6 OBSOLETE
6 OBSOLETE

THIS DRAWING IS A CONTROLLED DOCUMENT.

DIMENSIONS: mm

TOLERANCES UNLESS OTHERWISE SPECIFIED:
0 PLC ± –
1 PLC ± 0.3
2 PLC ± 0.2
3 PLC ± 0.15
4 PLC ± –
ANGLES ± 3°

MATERIAL: SEE NOTE
FINISH: SEE NOTE

DWN	A. WU	04MAR2008
CHK	S. HOU	04MAR2008
APVD	W. KODAMA	04MAR2008
PRODUCT SPEC	108–57535	
APPLICATION SPEC	—	
WEIGHT	4.5 GRAMS	

TE Connectivity

NAME: MODULAR JACK CONNECTOR
RJ45 WITH LED, 8P8C, SHIELDED
TAB DOWN, DIP TYPE, H=11.3mm

SIZE	CAGE CODE	DRAWING NO	RESTRICTED TO
A3	00779	C–1734324	—

CUSTOMER DRAWING | SCALE — | SHEET 1 OF 7 | REV A6


THIS DRAWING IS UNPUBLISHED. RELEASED FOR PUBLICATION -,- .
© COPYRIGHT 2010 BY TYCO ELECTRONICS CORPORATION. ALL RIGHTS RESERVED.


LOC	DIST
DW	—

REVISIONS


P	LTR	DESCRIPTION	DATE	DWN	APVD
		SEE SHEET 1.			

LED SCHEMATIC	
LED 2	LED 1
9+ —▷|— 10	11 — |◁— +12

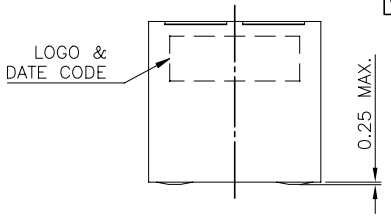


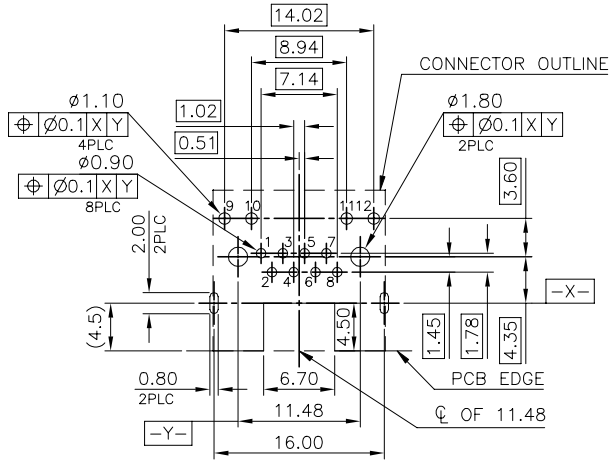



RECOMMENDED PCB LAYOUT (TOP VIEW)
PCB THICKNESS: 1.6mm, TOLERANCE: ±0.05

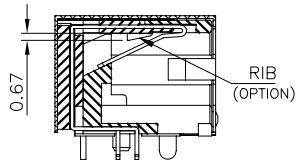

SECTION A–A

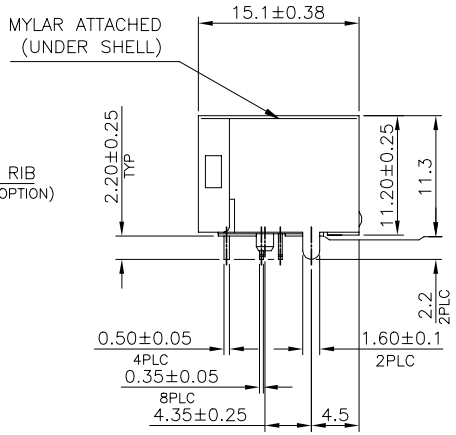

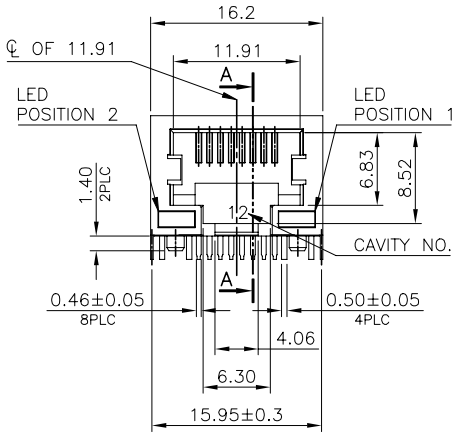

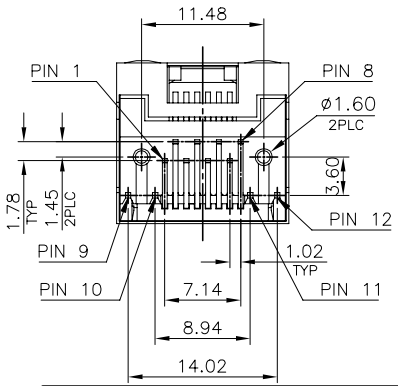

NOTE:
1. MATERIAL:
   1.1 HOUSING: PA46, WITH 30% GF, UL94 V–0, BLACK COLOR.
   1.2 INSERT HOUSING: PA46, WITH 30% GF, UL94 V–0, BLACK COLOR.
   1.3 CONTACTS: PHOSPHOR BRONZE.
   1.4 SHELL: BRASS.
   1.5 LED SOLDER TAIL: STEEL.
   1.6 MYLAR: SILICONE POLYMER.
2. FINISH:
   2.1 CONTACTS: (SEE TABLE) GOLD PLATED ON CONTACT AREA.
   GOLD FLASH ON SOLDER TAIL.
   1.27um [50u"] MIN. NICKEL UNDERPLATED OVERALL.
   2.2 SHELL: 0.508um [20u"] MIN. NICKEL PLATED.
   2.3 LED: 1.02um [40u"] COPPER UNDERPLATED OVERALL.
   0.2032um [8u"] NICKEL OVERALL.
   0.254um [10u"] SILVER ON BONDING AREA.
   2.032um [80u"] BRIGHT–TIN ON SOLDER AREA.
3. LED MUST BE REFLOW COMPATIBLE TO FOLLOWING TEMPERATURE PROFILE (FOR 1 CYCLE): ABOVE 160°C FOR 120 SECONDS, PEAKING AT 220°C FOR 10 SECONDS.
4. LED DEFECT RATE IS 6000 PPM MAX. AFTER IR REFLOW PROCESS AS NOTE 3.
5. WAVE SOLDER CAPABLE TO 265°C PER TE SPEC 109–202, CONDITION B.
6. OBSOLETE PARTS: OBSOLETE CIS STREAMLINING PER D.RENAUD/D.SINISI.

	RIB	PACKAGE	POSITION 2 INDICATOR COLOR	POSITION 1 INDICATOR COLOR	MIN. GOLD THICKNESS	PART NUMBER
6 OBSOLETE	W/O	TAPE & REEL	YELLOW	GREEN	1.27um[50u"]	~~3-1734324-8~~
					0.762um[30u"]	~~3-1734324-7~~
					0.381um[15u"]	~~3-1734324-6~~
					0.152um[6u"]	~~3-1734324-5~~
OBSOLETE			GREEN	YELLOW	1.27um[50u"]	~~3-1734324-4~~
					0.762um[30u"]	~~3-1734324-3~~
					0.381um[15u"]	~~3-1734324-2~~
					0.152um[6u"]	~~3-1734324-1~~
6 OBSOLETE	W/	TRAY	YELLOW	GREEN	1.27um[50u"]	~~2-1734324-8~~
					0.762um[30u"]	~~2-1734324-7~~
					0.381um[15u"]	~~2-1734324-6~~
					0.152um[6u"]	~~2-1734324-5~~
			GREEN	YELLOW	1.27um[50u"]	~~2-1734324-4~~
					0.762um[30u"]	~~2-1734324-3~~
					0.381um[15u"]	~~2-1734324-2~~
					0.152um[6u"]	~~2-1734324-1~~

THIS DRAWING IS A CONTROLLED DOCUMENT.

DIMENSIONS: mm

TOLERANCES UNLESS OTHERWISE SPECIFIED:

0 PLC	± –
1 PLC	± 0.3
2 PLC	± 0.2
3 PLC	± 0.15
4 PLC	± –
ANGLES	± 3°

MATERIAL: –

FINISH: –

DWN: –
CHK: –
APVD: –
PRODUCT SPEC: –
APPLICATION SPEC: –
WEIGHT: –

TE Connectivity

NAME: MODULAR JACK CONNECTOR
RJ45 WITH LED, 8P8C, SHIELDED
TAB DOWN, DIP TYPE, H=11.3mm

SIZE	CAGE CODE	DRAWING NO	RESTRICTED TO
A3	00779	C-1734324	–

CUSTOMER DRAWING | SCALE: – | SHEET 2 OF 7 | REV A6


THIS DRAWING IS UNPUBLISHED. RELEASED FOR PUBLICATION -,- .
© COPYRIGHT 2010 BY TYCO ELECTRONICS CORPORATION. ALL RIGHTS RESERVED.


LOC	DIST
DW	—

REVISIONS


P	LTR	DESCRIPTION	DATE	DWN	APVD
		SEE SHEET 1.			

LED SCHEMATIC	
LED 2	LED 1
9+ —▷|— 10	11 — ORANGE +▷|◁− — 12 − ▷|◁+ GREEN

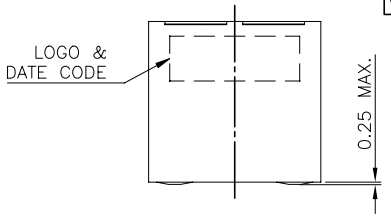


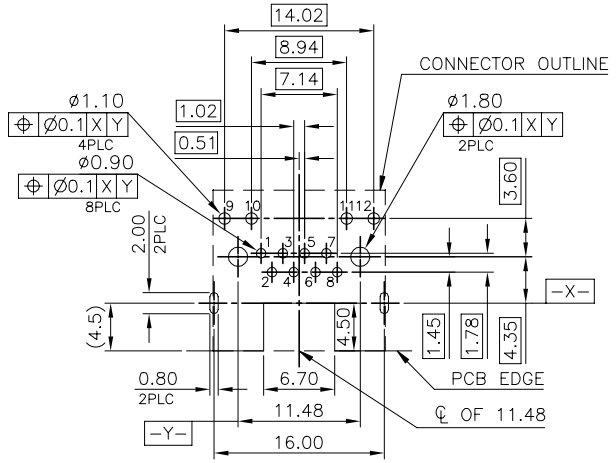


RECOMMENDED PCB LAYOUT (TOP VIEW)
PCB THICKNESS: 1.6mm, TOLERANCE: ±0.05

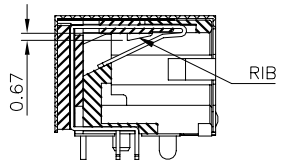


SECTION A–A

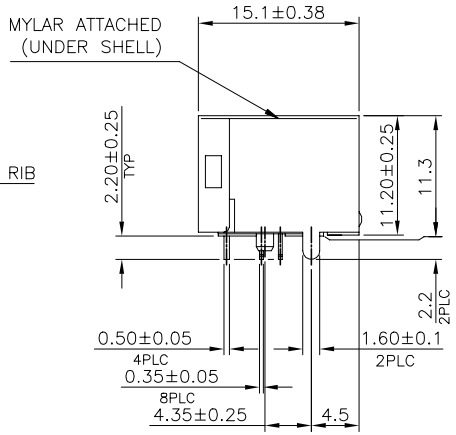

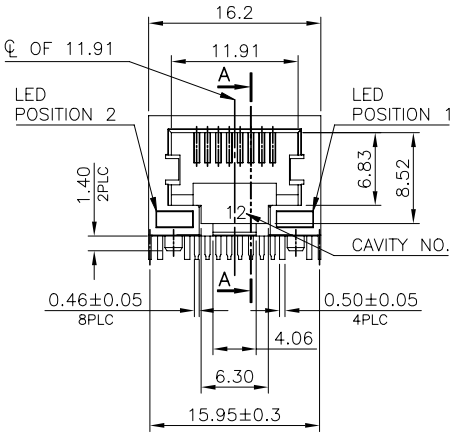

NOTE:
1. MATERIAL:
   - 1.1 HOUSING: PA46, WITH 30% GF, UL94 V–0, BLACK COLOR.
   - 1.2 INSERT HOUSING: PA46, WITH 30% GF, UL94 V–0, BLACK COLOR.
   - 1.3 CONTACTS: PHOSPHOR BRONZE.
   - 1.4 SHELL: BRASS.
   - 1.5 LED SOLDER TAIL: STEEL.
   - 1.6 MYLAR: SILICONE POLYMER.
2. FINISH:
   - 2.1 CONTACTS: (SEE TABLE) GOLD PLATED ON CONTACT AREA.
     GOLD FLASH ON SOLDER TAIL.
     1.27um [50u"] MIN. NICKEL UNDERPLATED OVERALL.
   - 2.2 SHELL: 0.508um [20u"] MIN. NICKEL PLATED.
   - 2.3 LED: 1.02um [40u"] COPPER UNDERPLATED OVERALL.
     0.2032um [8u"] NICKEL OVERALL.
     0.254um [10u"] SILVER ON BONDING AREA.
     2.032um [80u"] BRIGHT–TIN ON SOLDER AREA.
3. LED MUST BE REFLOW COMPATIBLE TO FOLLOWING TEMPERATURE PROFILE (FOR 1 CYCLE): ABOVE 160°C FOR 120 SECONDS, PEAKING AT 220°C FOR 10 SECONDS.
4. LED DEFECT RATE IS 6000 PPM MAX. AFTER IR REFLOW PROCESS AS NOTE 3.
5. WAVE SOLDER CAPABLE TO 265°C PER TE SPEC 109–202, CONDITION B.

⚠6 OBSOLETE PARTS: OBSOLETE CIS STREAMLINING PER D.RENAUD/D.SINISI.

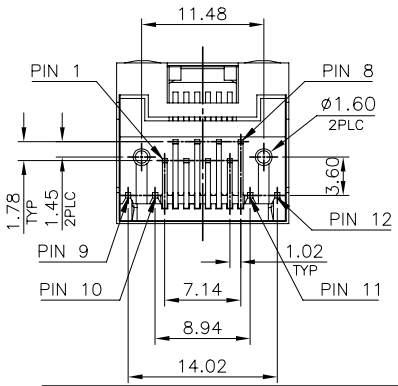

⚠6	PACKAGE	POSITION 2 INDICATOR COLOR	POSITION 1	MIN. GOLD THICKNESS	PART NUMBER
OBSOLETE	TRAY	GREEN	ORANGE/ GREEN	1.27um[50u"]	~~4-1734324-4~~
				0.762um[30u"]	4-1734324-3
⚠6 OBSOLETE				0.381um[15u"]	~~4-1734324-2~~
				0.152um[6u"]	~~4-1734324-1~~

THIS DRAWING IS A CONTROLLED DOCUMENT.

DIMENSIONS: mm

TOLERANCES UNLESS OTHERWISE SPECIFIED:

0 PLC	± –
1 PLC	± 0.3
2 PLC	± 0.2
3 PLC	± 0.15
4 PLC	± –
ANGLES	± 3°

MATERIAL: –

FINISH: –

DWN: – CHK: – APVD: – PRODUCT SPEC: – APPLICATION SPEC: – WEIGHT: –

TE Connectivity

NAME: MODULAR JACK CONNECTOR
RJ45 WITH LED, 8P8C, SHIELDED
TAB DOWN, DIP TYPE, H=11.3mm

SIZE	CAGE CODE	DRAWING NO	RESTRICTED TO
A3	00779	C-1734324	–

CUSTOMER DRAWING | SCALE – | SHEET 3 OF 7 | REV A6


THIS DRAWING IS UNPUBLISHED. RELEASED FOR PUBLICATION -,- .
© COPYRIGHT 2010 BY TYCO ELECTRONICS CORPORATION. ALL RIGHTS RESERVED.


LOC	DIST
DW	—

REVISIONS

P	LTR	DESCRIPTION	DATE	DWN	APVD
		SEE SHEET 1.			


LED SCHEMATIC	
LED 2	LED 1
9+ —▷|— 10	11+ —▷|— 12

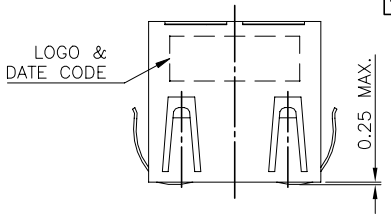

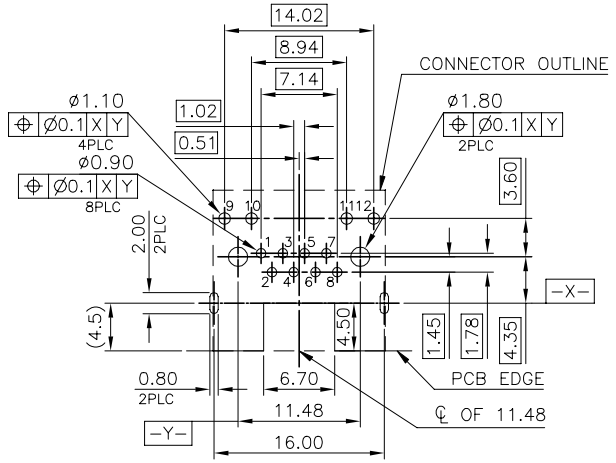



RECOMMENDED PCB LAYOUT (TOP VIEW)
TOLERANCE: ±0.05


RECOMMENDED PCB THICKNESS	DIM A
1.6	2.2
2.0	3.5

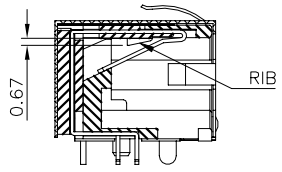

SECTION A–A

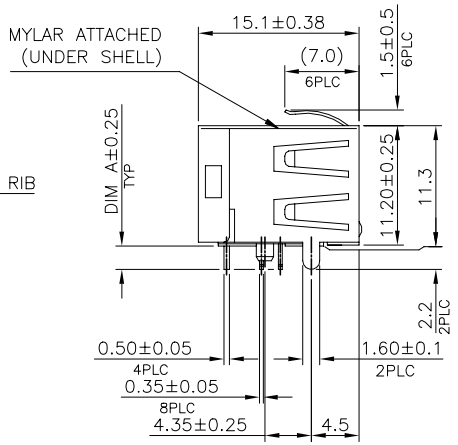

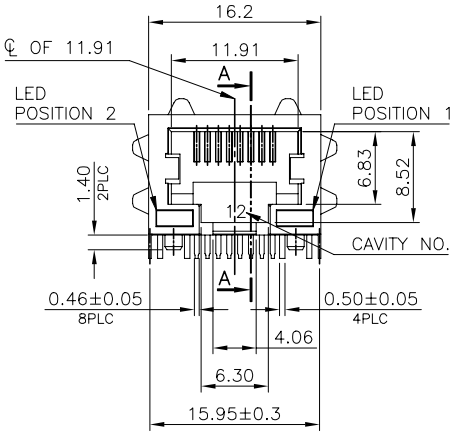

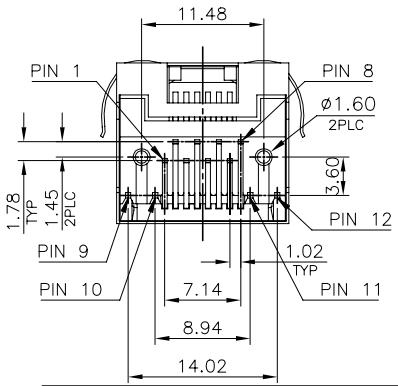

NOTE:
1. MATERIAL:
   1.1 HOUSING: PA46, WITH 30% GF, UL94 V–0, BLACK COLOR.
   1.2 INSERT HOUSING: PA46, WITH 30% GF, UL94 V–0, BLACK COLOR.
   1.3 CONTACTS: PHOSPHOR BRONZE.
   1.4 SHELL: BRASS.
   1.5 LED SOLDER TAIL: STEEL.
   1.6 MYLAR: SILICONE POLYMER.
2. FINISH:
   2.1 CONTACTS: (SEE TABLE) GOLD PLATED ON CONTACT AREA.
   GOLD FLASH ON SOLDER TAIL.
   1.27um [50u"] MIN. NICKEL UNDERPLATED OVERALL.
   2.2 SHELL: 0.508um [20u"] MIN. NICKEL PLATED.
   2.3 LED: 1.02um [40u"] COPPER UNDERPLATED OVERALL.
   0.2032um [8u"] NICKEL OVERALL.
   0.254um [10u"] SILVER ON BONDING AREA.
   2.032um [80u"] BRIGHT–TIN ON SOLDER AREA.
3. LED MUST BE REFLOW COMPATIBLE TO FOLLOWING TEMPERATURE PROFILE (FOR 1 CYCLE): ABOVE 160°C FOR 120 SECONDS, PEAKING AT 220°C FOR 10 SECONDS.
4. LED DEFECT RATE IS 6000 PPM MAX. AFTER IR REFLOW PROCESS AS NOTE 3.
5. WAVE SOLDER CAPABLE TO 265°C PER TE SPEC 109–202, CONDITION B.
6. OBSOLETE PARTS: OBSOLETE CIS STREAMLINING PER D.RENAUD/D.SINISI.

PACKAGE	DIM A	POSITION 2 INDICATOR COLOR	POSITION 1 INDICATOR COLOR	MIN. GOLD THICKNESS	PART NUMBER
TRAY	3.5	GREEN	YELLOW	0.762um[30u"]	5–1734324–9
	2.2	YELLOW	GREEN	1.27um[50u"]	~~5–1734324–8~~
				0.762um[30u"]	~~5–1734324–7~~
				0.381um[15u"]	~~5–1734324–6~~
				0.152um[6u"]	~~5–1734324–5~~
		GREEN	YELLOW	1.27um[50u"]	~~5–1734324–4~~
				0.762um[30u"]	5–1734324–3
				0.381um[15u"]	~~5–1734324–2~~
				0.152um[6u"]	5–1734324–1

6 OBSOLETE
6 OBSOLETE

THIS DRAWING IS A CONTROLLED DOCUMENT.

DIMENSIONS: mm

TOLERANCES UNLESS OTHERWISE SPECIFIED:

0 PLC	± –
1 PLC	± 0.3
2 PLC	± 0.2
3 PLC	± 0.15
4 PLC	± –
ANGLES	± 3°

MATERIAL: –
FINISH: –

DWN –
CHK –
APVD –
PRODUCT SPEC –
APPLICATION SPEC –
WEIGHT –

TE Connectivity

NAME
MODULAR JACK CONNECTOR
RJ45 WITH LED, 8P8C, SHIELDED
TAB DOWN, DIP TYPE, H=11.3mm

SIZE	CAGE CODE	DRAWING NO	RESTRICTED TO
A3	00779	C–1734324	–

CUSTOMER DRAWING | SCALE – | SHEET 4 OF 7 | REV A6


THIS DRAWING IS UNPUBLISHED. RELEASED FOR PUBLICATION -,- .
© COPYRIGHT 2010 BY TYCO ELECTRONICS CORPORATION. ALL RIGHTS RESERVED.


LOC	DIST
DW	—

REVISIONS


P	LTR	DESCRIPTION	DATE	DWN	APVD
		SEE SHEET 1.			

LED SCHEMATIC	
LED 2	LED 1
GREEN 9 + − 10 − + ORANGE	11 + − 12

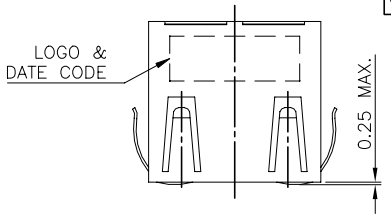


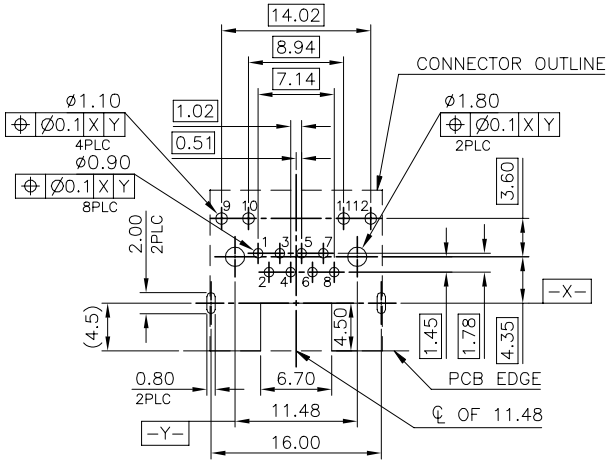


RECOMMENDED PCB LAYOUT (TOP VIEW)
PCB THICKNESS: 1.6mm, TOLERANCE: ±0.05

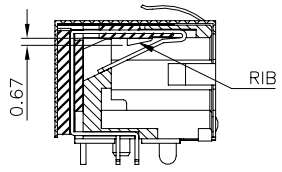


SECTION A−A

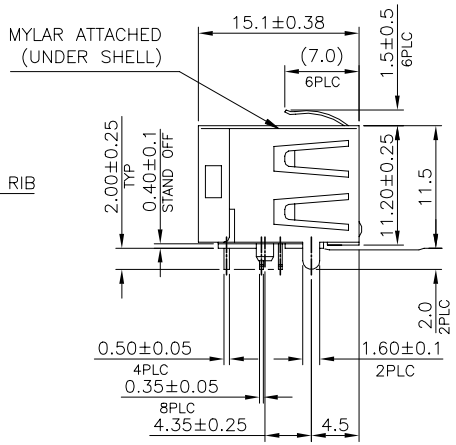

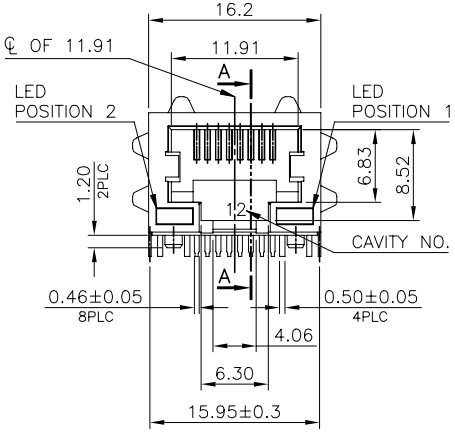

LED SCHEMATIC FOR 6−1734324−9	
LED 2	LED 1
GREEN 9 + − 10 − + YELLOW	GREEN 11 + − 12 − + YELLOW

NOTE:
1. MATERIAL:
   1.1 HOUSING: PA9T, WITH 30% GF, UL94 V−0, BLACK COLOR.
   1.2 INSERT HOUSING: PA46, WITH 30% GF, UL94 V−0, BLACK COLOR.
   1.3 CONTACTS: PHOSPHOR BRONZE.
   1.4 SHELL: BRASS.
   1.5 LED SOLDER TAIL: STEEL.
   1.6 MYLAR: SILICONE POLYMER.
2. FINISH:
   2.1 CONTACTS: (SEE TABLE) GOLD PLATED ON CONTACT AREA.
   GOLD FLASH ON SOLDER TAIL.
   1.27um [50u"] MIN. NICKEL UNDERPLATED OVERALL.
   2.2 SHELL: 0.508um [20u"] MIN. NICKEL PLATED.
   2.3 LED: 1.02um [40u"] COPPER UNDERPLATED OVERALL.
   0.2032um [8u"] NICKEL OVERALL.
   0.254um [10u"] SILVER ON BONDING AREA.
   2.032um [80u"] BRIGHT−TIN ON SOLDER AREA.
3. LED MUST BE REFLOW COMPATIBLE TO FOLLOWING TEMPERATURE PROFILE (FOR 1 CYCLE): ABOVE 160°C FOR 120 SECONDS, PEAKING AT 220°C FOR 10 SECONDS.
4. LED DEFECT RATE IS 6000 PPM MAX. AFTER IR REFLOW PROCESS AS NOTE 3.
5. WAVE SOLDER CAPABLE TO 265°C PER TE SPEC 109−202, CONDITION B.

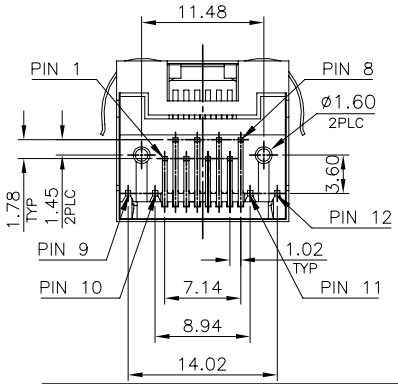

TAPE & REEL	GREEN/ YELLOW	GREEN/ YELLOW	1.27um[50u"]	6−1734324−9
	GREEN/ ORANGE	YELLOW	1.27um[50u"]	6−1734324−8
			0.762um[30u"]	6−1734324−7
			0.381um[15u"]	6−1734324−6
			0.152um[6u"]	6−1734324−5
TRAY			1.27um[50u"]	6−1734324−4
			0.762um[30u"]	6−1734324−3
			0.381um[15u"]	6−1734324−2
			0.152um[6u"]	6−1734324−1
PACKAGE	POSITION 2 / INDICATOR COLOR	POSITION 1	MIN. GOLD THICKNESS	PART NUMBER

THIS DRAWING IS A CONTROLLED DOCUMENT.

DIMENSIONS: mm

TOLERANCES UNLESS OTHERWISE SPECIFIED:
0 PLC ± −
1 PLC ± 0.3
2 PLC ± 0.2
3 PLC ± 0.15
4 PLC ± −
ANGLES ± 3°

MATERIAL —

FINISH —

DWN	—
CHK	—
APVD	—
PRODUCT SPEC	—
APPLICATION SPEC	—
WEIGHT	—

TE Connectivity

NAME
MODULAR JACK CONNECTOR
RJ45 WITH LED, 8P8C, SHIELDED
TAB DOWN, DIP TYPE, H=11.3mm

SIZE	CAGE CODE	DRAWING NO	RESTRICTED TO
A3	00779	C−1734324	—


CUSTOMER DRAWING | SCALE — | SHEET 5 OF 7 | REV A6

THIS DRAWING IS UNPUBLISHED. RELEASED FOR PUBLICATION -,- .
© COPYRIGHT 2010 BY TYCO ELECTRONICS CORPORATION. ALL RIGHTS RESERVED.

LOC	DIST
DW	—

REVISIONS

P	LTR	DESCRIPTION	DATE	DWN	APVD
		SEE SHEET 1.			

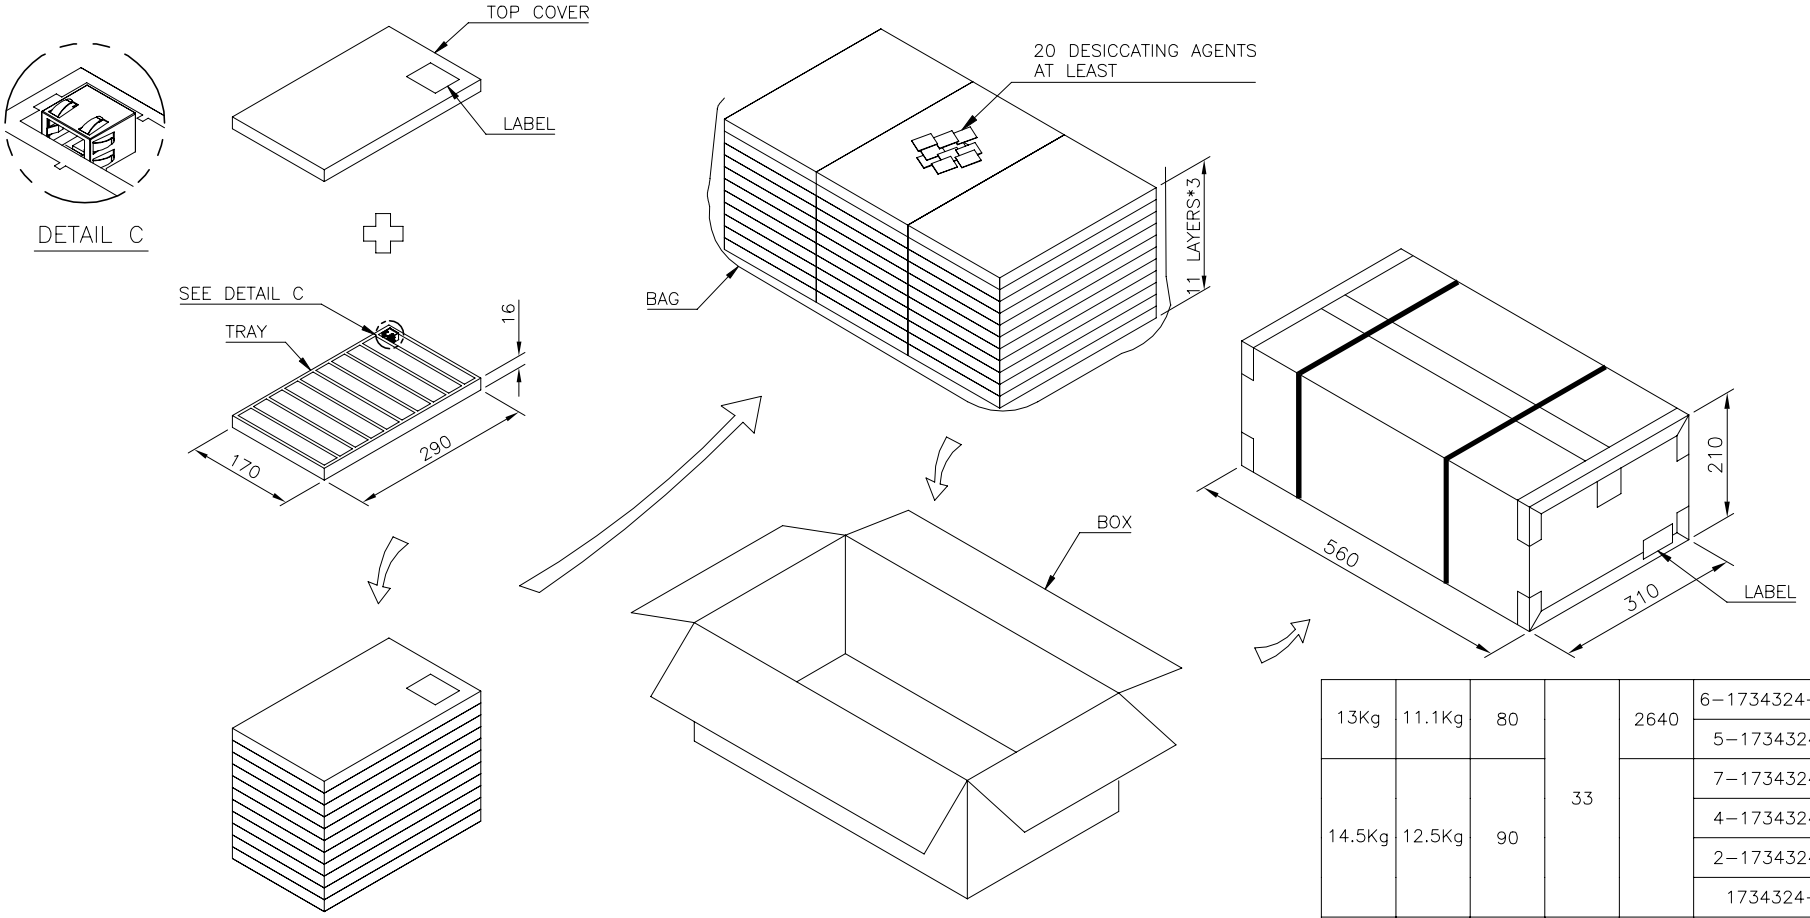

GROSS WEIGHT	NET WEIGHT	PCS /TRAY	TRAY /BOX	PCS /BOX	PART NUMBER
13Kg	11.1Kg	80	33	2640	6-1734324-1~4
					5-1734324-X
14.5Kg	12.5Kg	90			7-1734324-X
					4-1734324-X
					2-1734324-X
					1734324-X

NOTES:
1. MATERIAL:
   TRAY: PVC.
   BOX: CORRUGATED FIBER.
2. DIMENSION: SEE DRAWING
3. QUANTITY: SEE TABLE
4. WEIGHT: SEE TABLE

THIS DRAWING IS A CONTROLLED DOCUMENT.

DIMENSIONS: mm

TOLERANCES UNLESS OTHERWISE SPECIFIED:

0 PLC	± –
1 PLC	± 0.3
2 PLC	± 0.2
3 PLC	± 0.15
4 PLC	± –
ANGLES	± 3°

MATERIAL: –

FINISH: –

DWN: – CHK: – APVD: – PRODUCT SPEC: – APPLICATION SPEC: – WEIGHT: –

TE Connectivity

NAME: MODULAR JACK CONNECTOR
RJ45 WITH LED, 8P8C, SHIELDED
TAB DOWN, DIP TYPE, H=11.3mm

SIZE	CAGE CODE	DRAWING NO	RESTRICTED TO
A3	00779	C-1734324	–


CUSTOMER DRAWING | SCALE – | SHEET 6 OF 7 | REV A6


THIS DRAWING IS UNPUBLISHED. RELEASED FOR PUBLICATION -,- .
© COPYRIGHT 2010 BY TYCO ELECTRONICS CORPORATION. ALL RIGHTS RESERVED.

LOC	DIST
DW	—


REVISIONS


P	LTR	DESCRIPTION	DATE	DWN	APVD
		SEE SHEET 1.			

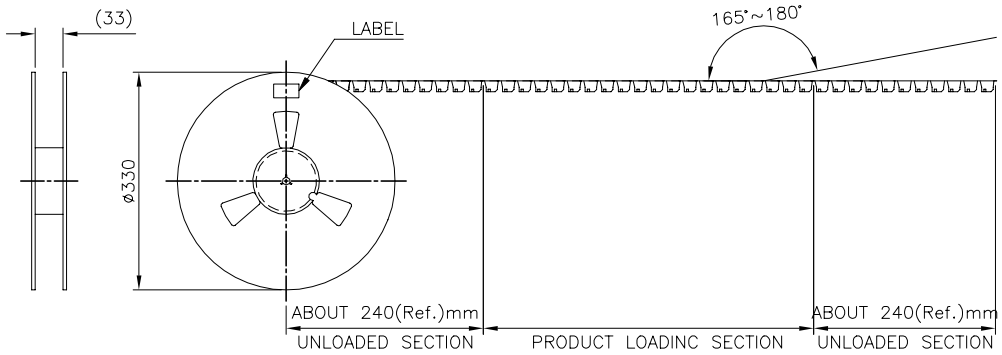


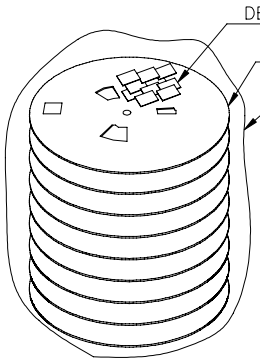


NOTE:
1. EACH BAG SHALL BE INCLUDED:
   *DESICCANT
2. PEELING STRENGTH: 0.1~1.3N(1~130 GRAMS) FOR 12~56mm WIDE CARRIER TAPES
3. PEELING SPEED: 300mm/MINUTES.
4. PACKAGING MATERIAL:
   4.1 COVER TAPE–COMPOSITE OF POLYETHYLENE TEREPHTHALATE (PET)
   4.2 CARRIER–POLYSTYRENE (PS)
   4.3 CARRIER REEL–POLYSTYRENE

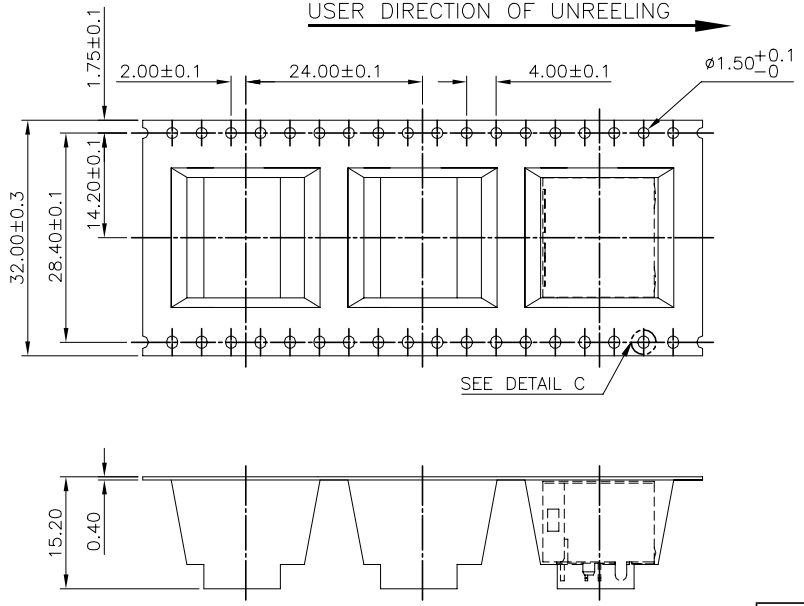

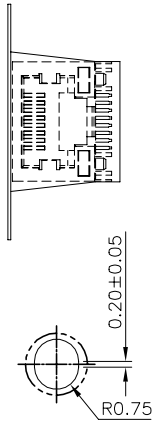

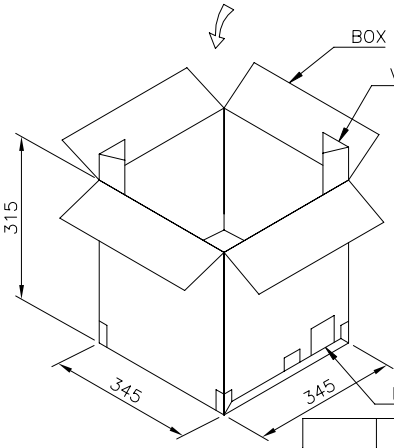

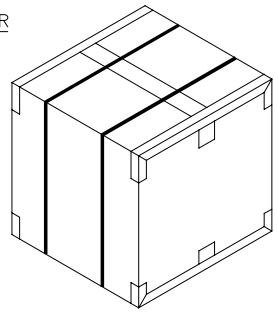

GROSS WEIGHT	NET WEIGHT	PCS /REEL	REEL /BOX	PCS /BOX	PART NUMBER
8.5KG	6.1KG	180	8	1440	6–1734324–5~9
					3–1734324–X
					1–1734324–X

THIS DRAWING IS A CONTROLLED DOCUMENT.

DIMENSIONS: mm

TOLERANCES UNLESS OTHERWISE SPECIFIED:
0 PLC ± –
1 PLC ± 0.3
2 PLC ± 0.2
3 PLC ± 0.15
4 PLC ± –
ANGLES ± 3°

MATERIAL –
FINISH –

DWN –
CHK –
APVD –
PRODUCT SPEC –
APPLICATION SPEC –
WEIGHT –

TE Connectivity

NAME
MODULAR JACK CONNECTOR
RJ45 WITH LED, 8P8C, SHIELDED
TAB DOWN, DIP TYPE, H=11.3mm

SIZE	CAGE CODE	DRAWING NO	RESTRICTED TO
A3	00779	C-1734324	—

CUSTOMER DRAWING | SCALE — | SHEET 7 OF 7 | REV A6