


© 2021 TE Connectivity. All Rights Reserved.

REVISIONS					
P	LTR	DESCRIPTION	DATE	DWN	APVD
	A	REVISED PER ECR-09-006557	25MAR2009	HMR	DD
	A1	REVISED PER ECR-21-003871	15APR2021	SR	JL

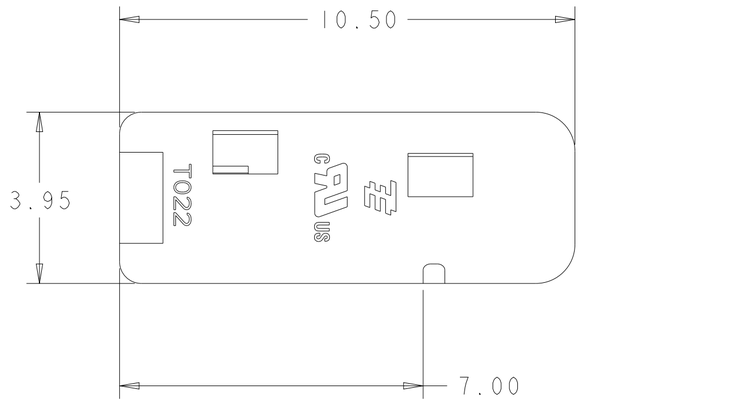

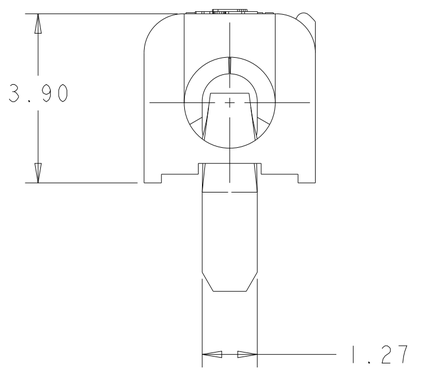

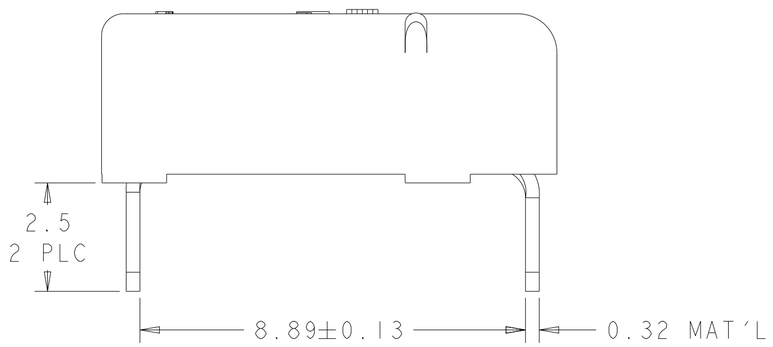


1. MATERIALS AND FINISH:
   - HOUSING: LCP, COLOR: WHITE
   - CONTACTS: COPPER ALLOY, FINISH: TIN

2. MUST COMPLY WITH DIRECTIVE 2002/95/EC (ROHS)

4. WIRE TYPES AND SIZES ACCEPTED
   18, 20 AND 22 AWG SOLID WIRE
   18 AND 20 AWG PREBOND STRANDED WIRE
   18 AWG STRANDED WIRE (16 STRAND COUNT)
   MAX INSULATION OD: 2.10 MM (.083")
   STRIP LENGTH: 7.0±1.0 (.276")

5. PACKAGED IN TAPE AND REEL

6. MATERIALS AND FINISH:
   - HOUSING: LCP, COLOR: BLACK
   - CONTACTS: COPPER ALLOY, FINISH: TIN

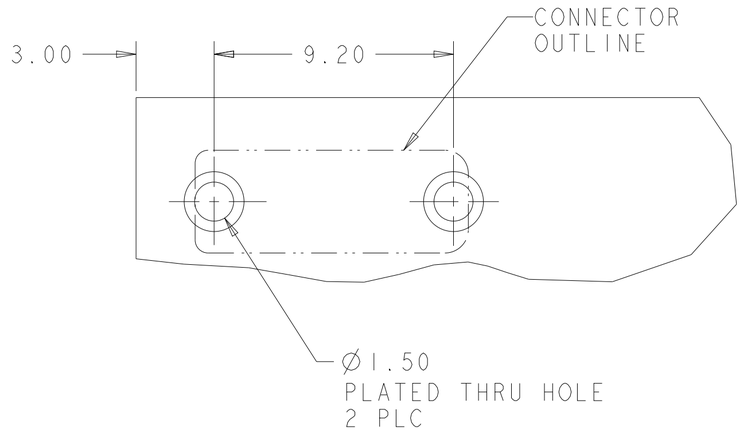

RECOMMENDED PCB LAYOUT
SCALE 6:1

OBSOLETE	6	BLACK	2008839-2
	~~1~~	~~WHITE~~	~~2008839-1~~
	MATERIAL	COLOR	PART NUMBER

THIS DRAWING IS A CONTROLLED DOCUMENT.

DIMENSIONS: mm

TOLERANCES UNLESS OTHERWISE SPECIFIED:
0 PLC ±-
1 PLC ±0.2
2 PLC ±0.13
3 PLC ±-
4 PLC ±-
ANGLES ±3

MATERIAL: SEE TABLE
FINISH: SEE TABLE

DWN: GURURAJ S 17OCT2007
CHK: -
APVD: -
PRODUCT SPEC: -
APPLICATION SPEC: -
WEIGHT: -

TE Connectivity


NAME: POKE-IN LED CONNECTOR ASSEMBLY, 1 POSITION, THRU HOLE
-

SIZE	CAGE CODE	DRAWING NO	RESTRICTED TO
A2	00779	C-2008839	


CUSTOMER DRAWING | SCALE 10:1 | SHEET 1 OF 2 | REV A1

© 2021 TE Connectivity. All Rights Reserved.

REVISIONS					
P	LTR	DESCRIPTION	DATE	DWN	APVD
	-	SEE SHEET 1	-	-	-

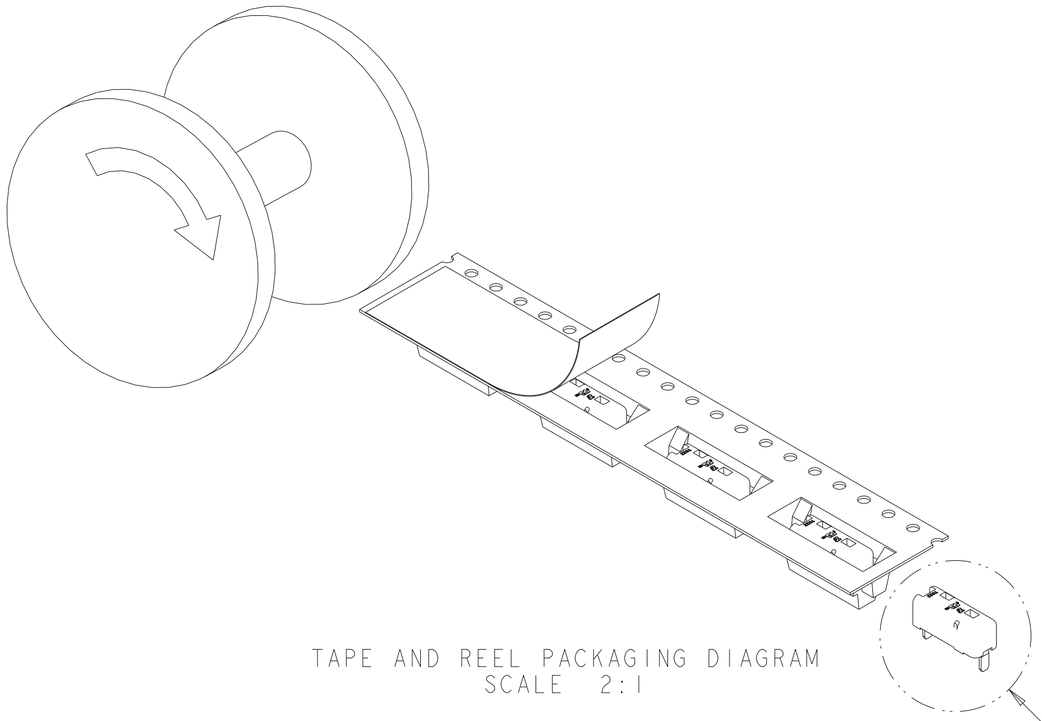


TAPE AND REEL PACKAGING DIAGRAM
SCALE 2:1

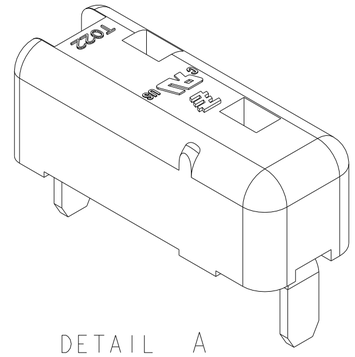

DETAIL A
SCALE 8:1

SEE DETAIL A

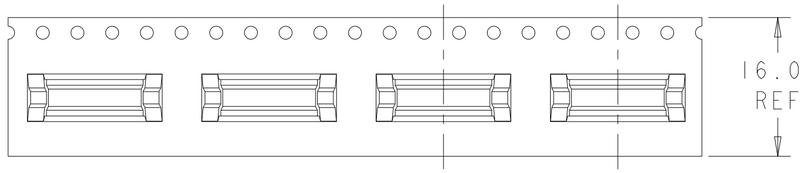

THIS DRAWING IS A CONTROLLED DOCUMENT.

DIMENSIONS: mm

TOLERANCES UNLESS OTHERWISE SPECIFIED:
0 PLC ±-
1 PLC ±0.2
2 PLC ±0.13
3 PLC ±-
4 PLC ±-
ANGLES ±3

MATERIAL: SEE TABLE
FINISH: SEE TABLE

DWN: GURURAJ S 17OCT2007
CHK: -
APVD: -
PRODUCT SPEC: -
APPLICATION SPEC: -
WEIGHT: -

TE Connectivity

NAME: POKE-IN LED CONNECTOR ASSEMBLY, 1 POSITION, THRU HOLE
-

SIZE	CAGE CODE	DRAWING NO	RESTRICTED TO
A2	00779	C-2008839	

CUSTOMER DRAWING | SCALE 10:1 | SHEET 2 OF 2 | REV A1