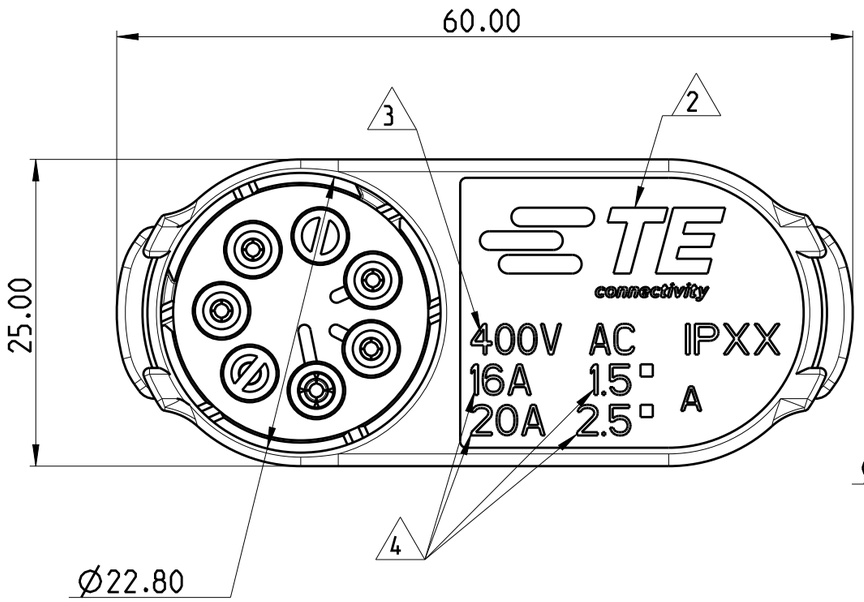
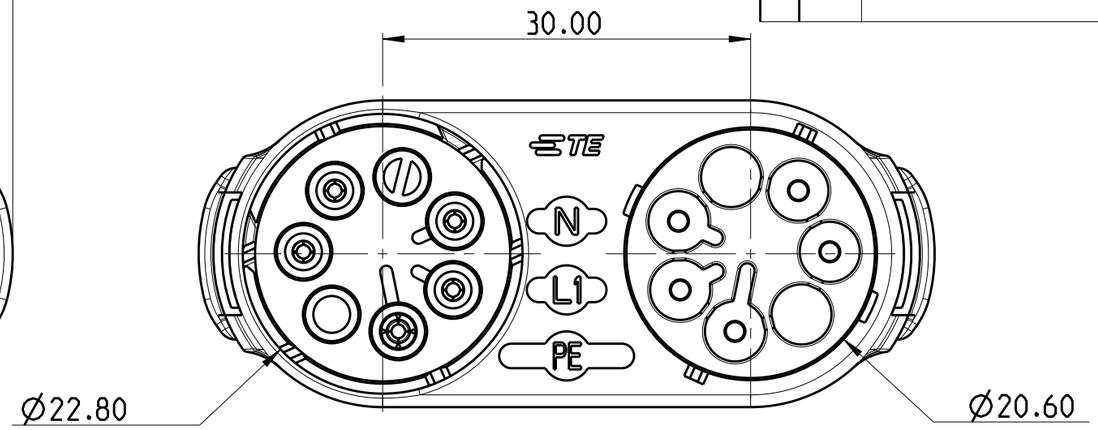
THIS DRAWING IS UNPUBLISHED. RELEASED FOR PUBLICATION 2013
© COPYRIGHT 2013 BY - ALL RIGHTS RESERVED.

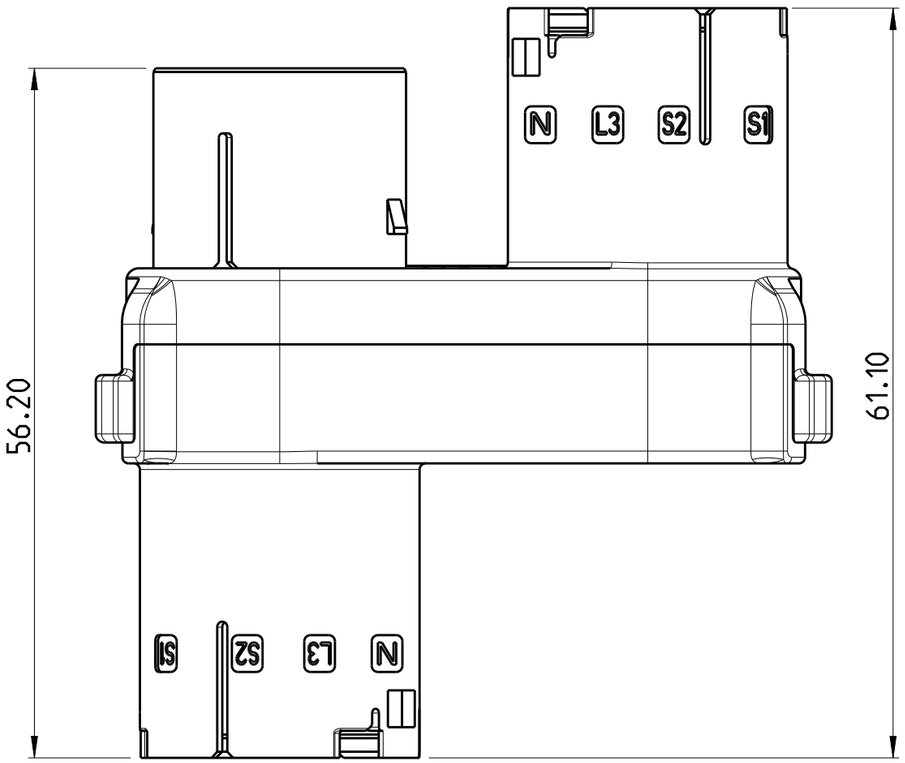
| LOC | DIST |
|---|---|
| - | - |

REVISIONS

| P | LTR | DESCRIPTION | DATE | DWN | APVD |
|---|---|---|---|---|---|
| | 1 | FIRST ISSUE | 08MAY2013 | KR | JC |
| | A | PARTS RELEASED FOR PRODUCTION | 19NOV2013 | KR | JC |
| | B | ECR-18-006945 | 06AUG2018 | SR | MZ |
| | | | | | |




NOTES:

1) FOR ALL POLARISATION KEYS SEE TABLE ON SHEET 2 OF 2.

2 TE LOGO

3 RATED VOLTAGE

4 RATED CURRENT AND CABLE SIZE

5) PARTS UNDER APPROVAL ACCORDING TO IEC 61535. PARTS TO BE TESTED ACCORDING TO INTERNAL TE ENDURANCE TESTS PROCEDURE

| | COLOUR | POL. KEYING | DESCRIPTION | DRAWING REFERENCE | REV. |
|---|---|---|---|---|---|
| OBSOLETE | ~~BLACK~~ | ~~E-E~~ | T-SPLITTER 5 POS CONN. NECTOR▪ M-LINE 5 POS | ~~1-1879995-5~~ | ~~A~~ |
| | ~~BLACK~~ | ~~D-D~~ | T-SPLITTER 5 POS CONN. NECTOR▪ M-LINE 5 POS | ~~1-1879995-4~~ | ~~A~~ |
| | BLACK | C-C | T-SPLITTER 5 POS CONN. NECTOR▪ M-LINE 5 POS | 1-1879995-3 | A |
| | BLACK | B-B | T-SPLITTER 5 POS CONN. NECTOR▪ M-LINE 5 POS | 1-1879995-2 | A |
| | BLACK | A-A | T-SPLITTER 5 POS CONN. NECTOR▪ M-LINE 5 POS | 1-1879995-1 | A |
| OBSOLETE | ~~NATURAL~~ | ~~E-E~~ | T-SPLITTER 5 POS CONN. NECTOR▪ M-LINE 5 POS | ~~1879995-5~~ | ~~A~~ |
| | ~~NATURAL~~ | ~~D-D~~ | T-SPLITTER 5 POS CONN. NECTOR▪ M-LINE 5 POS | ~~1879995-4~~ | ~~A~~ |
| | NATURAL | C-C | T-SPLITTER 5 POS CONN. NECTOR▪ M-LINE 5 POS | 1879995-3 | A |
| | NATURAL | B-B | T-SPLITTER 5 POS CONN. NECTOR▪ M-LINE 5 POS | 1879995-2 | A |
| | NATURAL | A-A | T-SPLITTER 5 POS CONN. NECTOR▪ M-LINE 5 POS | 1879995-1 | A |

THIS DRAWING IS A CONTROLLED DOCUMENT.

DIMENSIONS: mm

TOLERANCES UNLESS OTHERWISE SPECIFIED:
0 PLC ±-
1 PLC ±-
2 PLC ±0.3
3 PLC ±0.2
4 PLC ±-
ANGLES ±3°

MATERIAL -

FINISH -

DWN K. RAGHAVENDRA 08MAY2013
CHK M. ZUCCA 08MAY2013
APVD J. CATCHPOLE 08MAY2013
PRODUCT SPEC -
APPLICATION SPEC -
WEIGHT -

TE Connectivity

NAME T-SPLITTER CONNECTOR NECTOR▪ M-LINE 5 POS -

| SIZE | CAGE CODE | DRAWING NO | RESTRICTED TO |
|---|---|---|---|
| A3 | 00779 | C-1879995 | - |

Customer Drawing | SCALE 1:1 | SHEET 1 OF 2 | REV B

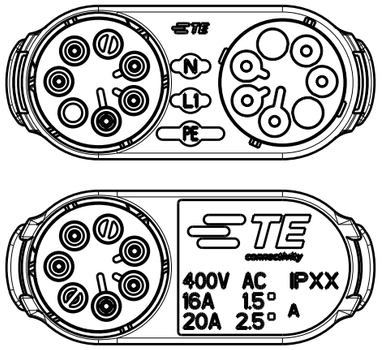
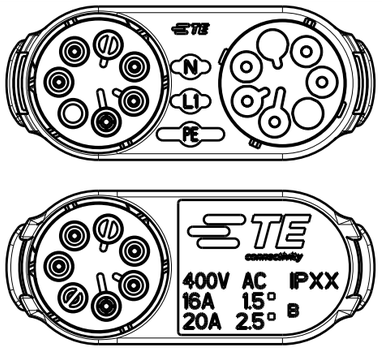
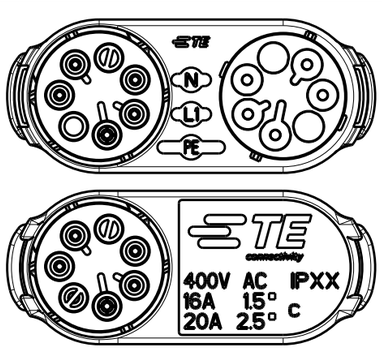
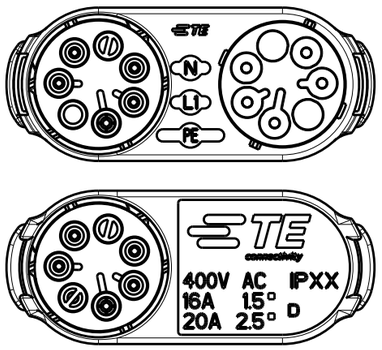
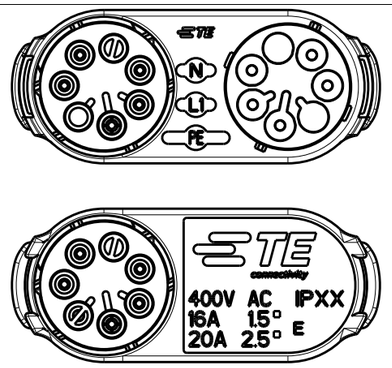
THIS DRAWING IS UNPUBLISHED. RELEASED FOR PUBLICATION 2013
© COPYRIGHT 2013 BY - ALL RIGHTS RESERVED.

| LOC | DIST |
|---|---|
| - | - |

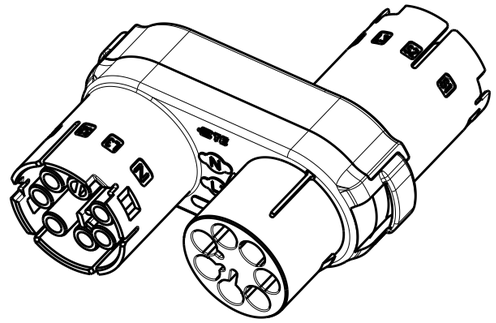
REVISIONS

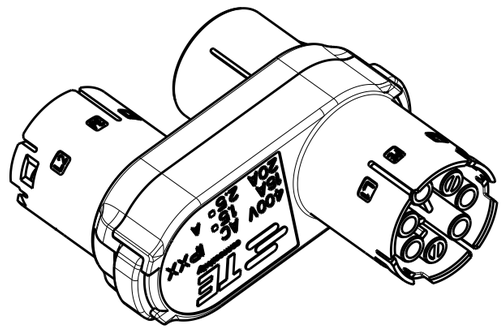
| P | LTR | DESCRIPTION | DATE | DWN | APVD |
|---|---|---|---|---|---|
| | - | SEE SHEET 1 | - | - | - |

## POLARISATION KEYS

| TYPE "A-A" | TYPE "B-B" | TYPE "C-C" |
|---|---|---|
|   |   |   |
| P/N 1879995-1 AND P/N 1-1879995-1 | P/N 1879995-2 AND P/N 1-1879995-2 | P/N 1879995-3 AND P/N 1-1879995-3 |
| TYPE "D-D" | TYPE "E-E" | |
|   |   | |
| ~~P/N 1879995-4 AND P/N 1-1879995-4~~ | ~~P/N 1879995-5 AND P/N 1-1879995-5~~ | |

3D VIEWS.
FOR REFERENCE ONLY





THIS DRAWING IS A CONTROLLED DOCUMENT.

DIMENSIONS: mm

TOLERANCES UNLESS OTHERWISE SPECIFIED:
0 PLC ±-
1 PLC ±-
2 PLC ±0.3
3 PLC ±0.2
4 PLC ±-
ANGLES ±3°

MATERIAL -
FINISH -

DWN K. RAGHAVENDRA 08MAY2013
CHK M. ZUCCA 08MAY2013
APVD J. CATCHPOLE 08MAY2013
PRODUCT SPEC -
APPLICATION SPEC -
WEIGHT -

TE Connectivity

NAME T-SPLITTER CONNECTOR NECTOR* M-LINE 5 POS -

| SIZE | CAGE CODE | DRAWING NO | RESTRICTED TO |
|---|---|---|---|
| A3 | 00779 | C-1879995 | - |

Customer Drawing | SCALE 1:1 | SHEET 2 OF 2 | REV B